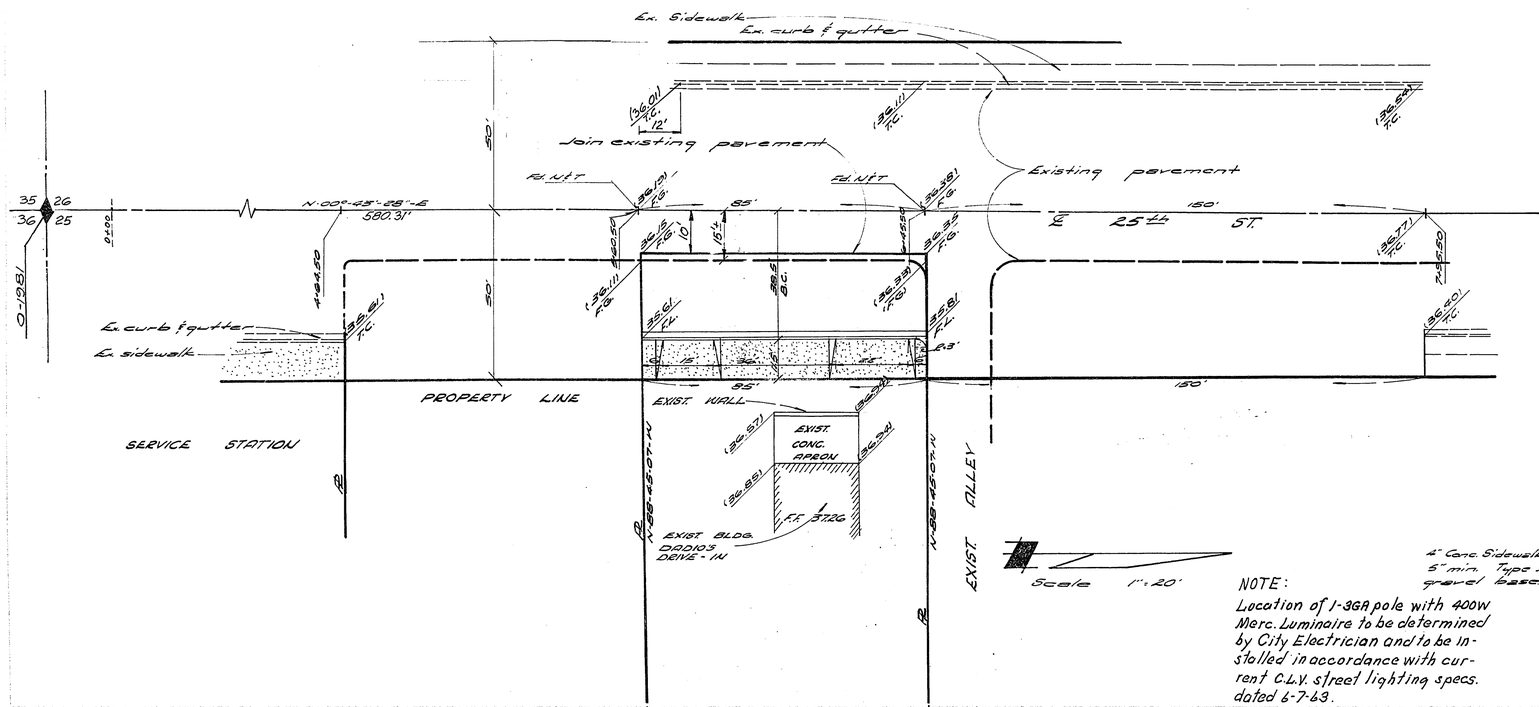

NOTE:
Location of 1-3GA pole with 400W Merc. Luminaire to be determined by City Electrician and to be installed in accordance with current C.L.V. street lighting specs. dated 6-7-63.

LEGEND

(36.38)	EXIST. GRADE
36.35	PROP. GRADE

BENCH MARK

Located on Finish floor of Dadios Drive In.
Elevation 37.26

ESTIMATED QUANTITIES

2½" A.C. Pavement	241 Sq. Yds.
Curb & gutter	85 Lin. Ft.
Sidewalk	918 Sq. ft.

TYPICAL SECTION

0.54' CROWN FROM LIMIT OF CONST.

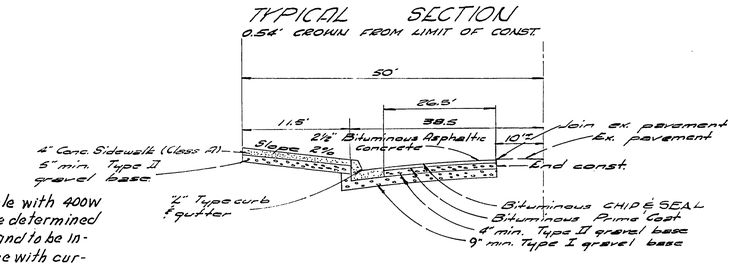

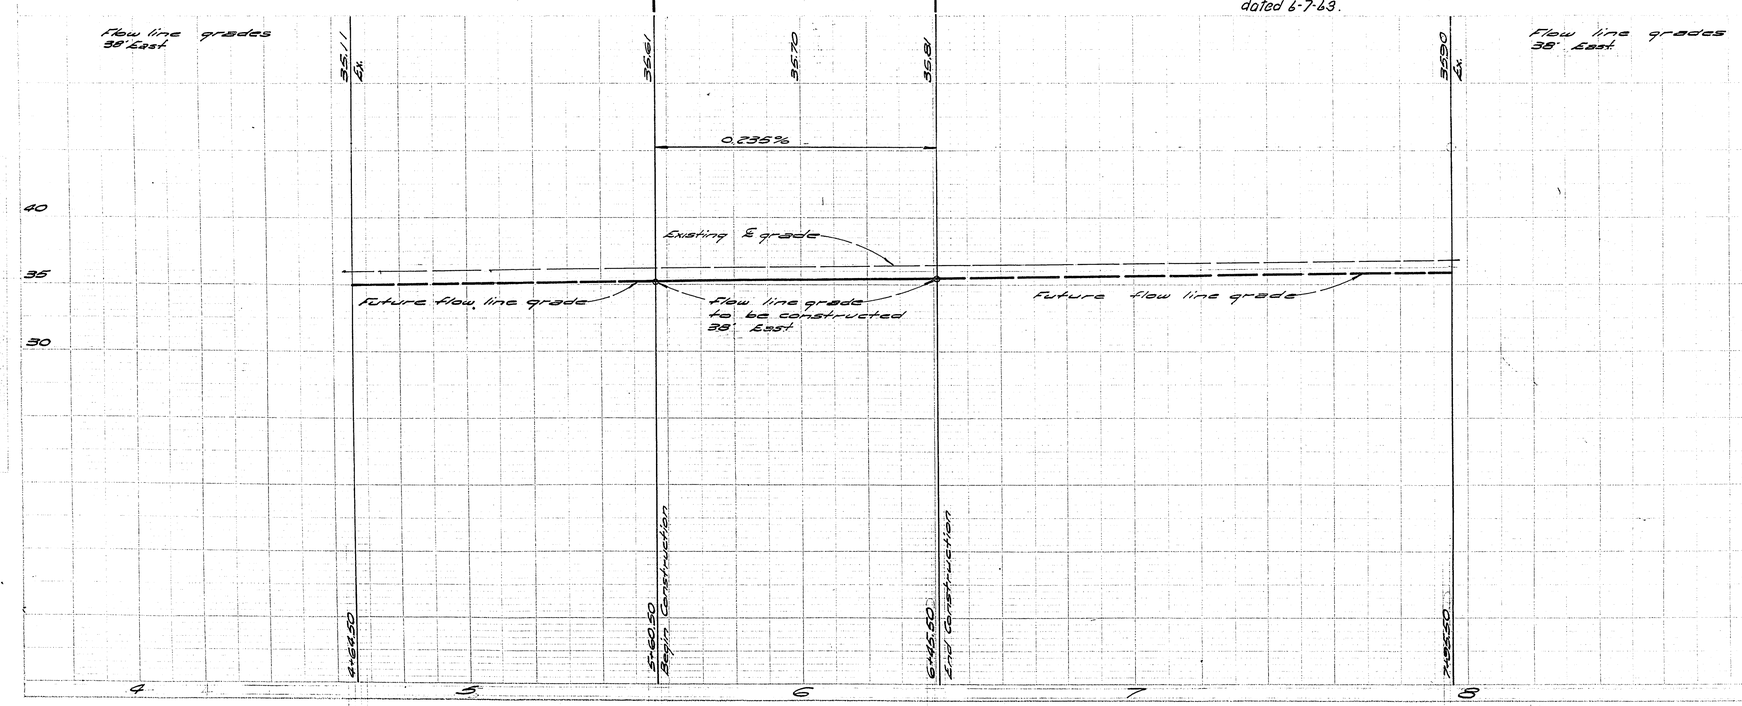

APPROVALS

City Engineer	10/24/63 Date
Field Engineer	10-24-63 Date

REV.	DATE	DESCRIPTION	BY	APPR.
D				
C				
B	10-24-63	CHG STATION.	LS	
A	10-22-63	Change grade	E.L.	

DADIO'S DRIVE-IN

Improvement plan for 25th St.

STREET PLAN & PROFILE

Scale Horiz. 1" = 20' Vert. 1" = 5'

DESIGNED M.E.
DRAWN E.L.
CHECKED
APPROVED
DATE 10-21-63

WESTERN ENGINEERS, INC.
LAS VEGAS NEVADA

SHEET 1 OF 1

4-4-03

107-V 540