11-4-92

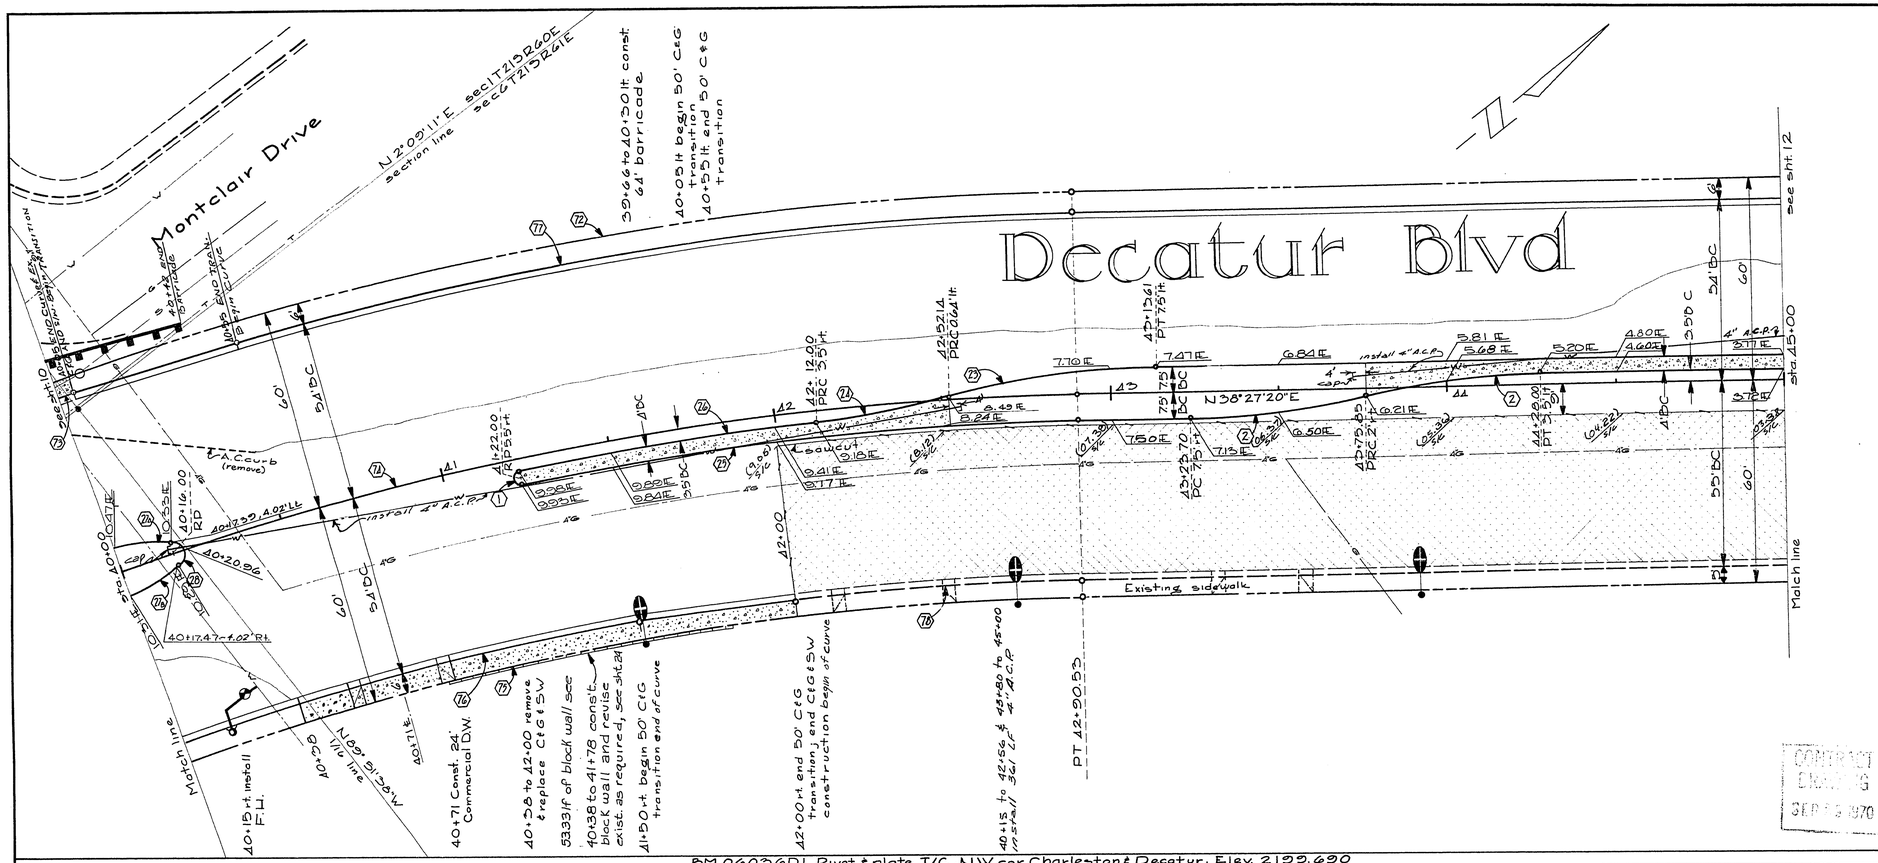

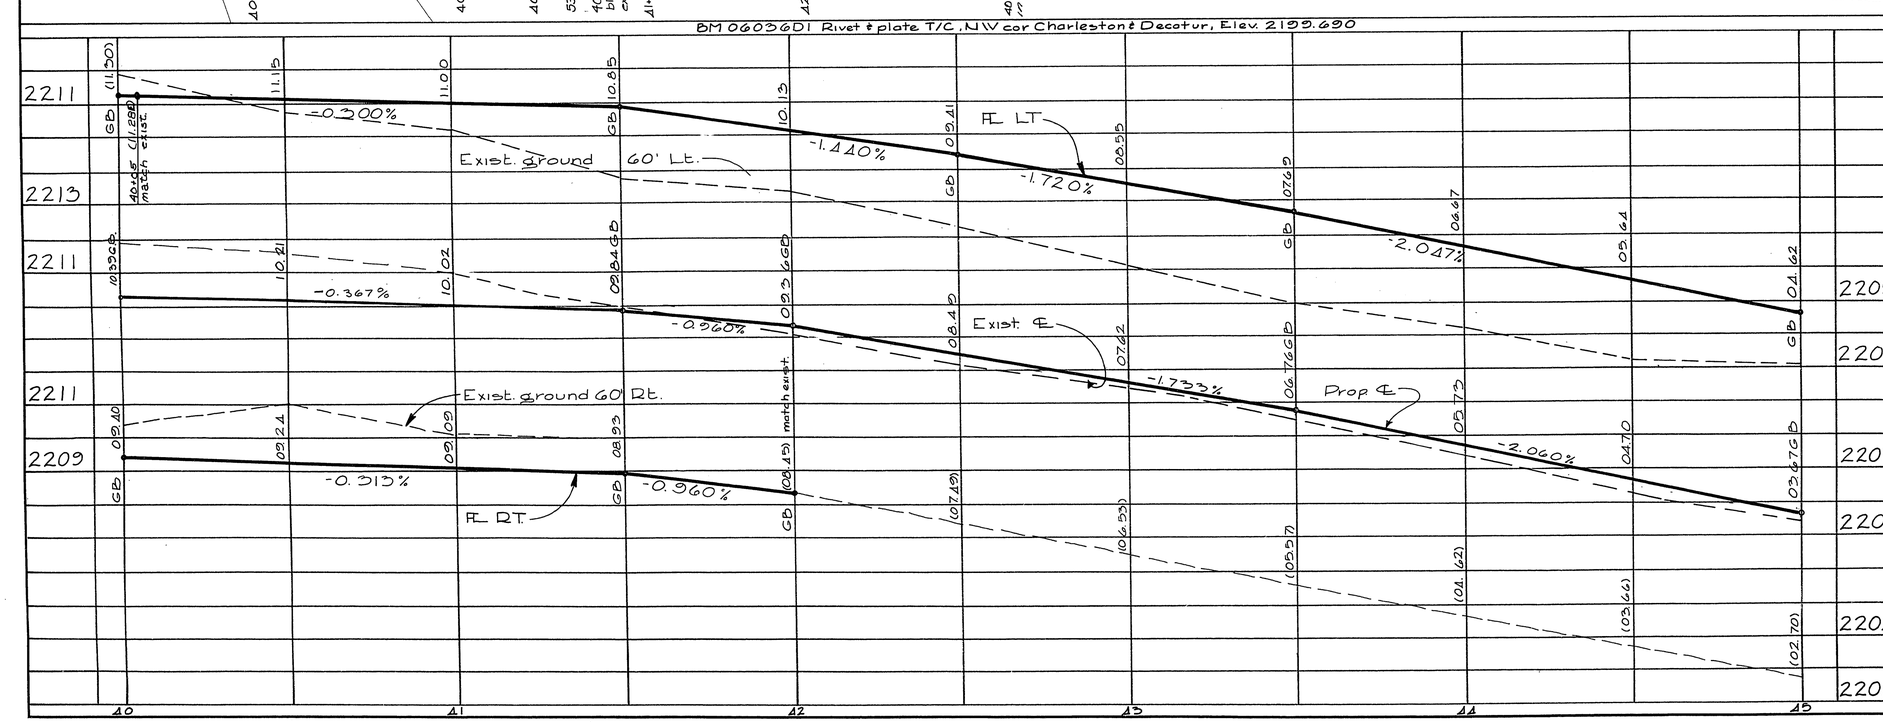

CONTRACT DRAWING SEP 15 1970

APPROXIMATE QUANTITIES - THIS SHEET

ITEM	DESCRIPTION	RSH	CLV-510	CLV	TOTAL	UNIT
125.204	4" A.C.P.			361	361	LF
340.1446	Green Color Coating for Conc. Median Is.			1213	1213	SF
200.120	Remove concrete sidewalk	615			615	SF
200.120	Remove type "L" C&G (24")	123			123	LF
201.100	Excavation	1521	220	17	1758	CY
201.100	Sawcut	344			344	LF
302.100	Type I gravel base	945	290	5	1238	CY
302.200	Type II gravel base	425	43	2	470	CY
600.510	Planter box revisions	15			15	LS
255.500	1/2" opengrade plantmix	4934	389	16	5339	SY
255.000	Variable A.C. overlay	1467			1467	SY
254.903	1-1/2" A.C. island pavement	193			193	SY
254.006	3" A.C. pavement	3467	389	16	3872	SY
540.014	24" Type "L" C&G	123	500	20	643	LF
540.013	18" Type "L" C&G	808			808	LF
540.114	Concrete sidewalk	786			786	SF
540.144	Island concrete	1213			1213	SF
550.100	Barricade			42	42	LF
560.500	Fire hydrant			1	1	EA
340.226	Commercial driveway	256			256	SF
200.120	Remove commercial driveway	224			224	SF
334.0236	Green Color Coating for Asphalt Surfaced Median Is.			195	195	SY

CURVE DATA

CURVE	DELTA	RADIUS	LENGTH	TANGENT
2	12°02'25"	250.00'	52.54'	26.56'
3	14°14'25"	250.00'	62.15'	31.23'
4	9°12'26"	250.00'	40.32'	20.20'
5	10°39'44"	892.50'	167.12'	83.81'
6	5°43'17"	896.50'	89.65	44.86'
7	23°04'35"	50.00'	20.14'	10.21'
8	21°57'14"	50.00'	19.16'	9.70'
9	13°50'12"	4.00'	9.43'	5.66'
10	40°00'12"	960.00'	670.26'	349.44'
11	40°00'12"	900.00'	628.57'	327.60'
12	40°00'12"	810.00'	566.28'	295.76'
13	14°59'40"	950.00'	249.66'	125.55'
14	5°45'48"	815.00'	85.00'	42.53'
15	21°49'55"	955.00'	362.79'	184.15'
16	31°03'25"	846.00'	458.57'	235.01'

APPROVED BY TRAFFIC ENGINEER DATE

No.	Description	by	date	approval

REVISIONS

CITY OF LAS VEGAS NEVADA
DEPARTMENT OF PUBLIC WORKS
SERVICES DIVISION

Decatur Blvd. 40+00 to 45+00
W. Sahara to Charleston Blvd.

W.O. NO. 7610	F. BK. NO. 68-2X	DATE	DRAWING NO.
SC. (H) 1" = 20'	SC. (V) 1" = 2'	3/2/70	107V737
DES. G. Billingsley			
DR. D.E.S.			FILE NO.
APPROVED BY DIRECTOR OF PUBLIC WORKS			SHEET 11 OF 37