11-4-85

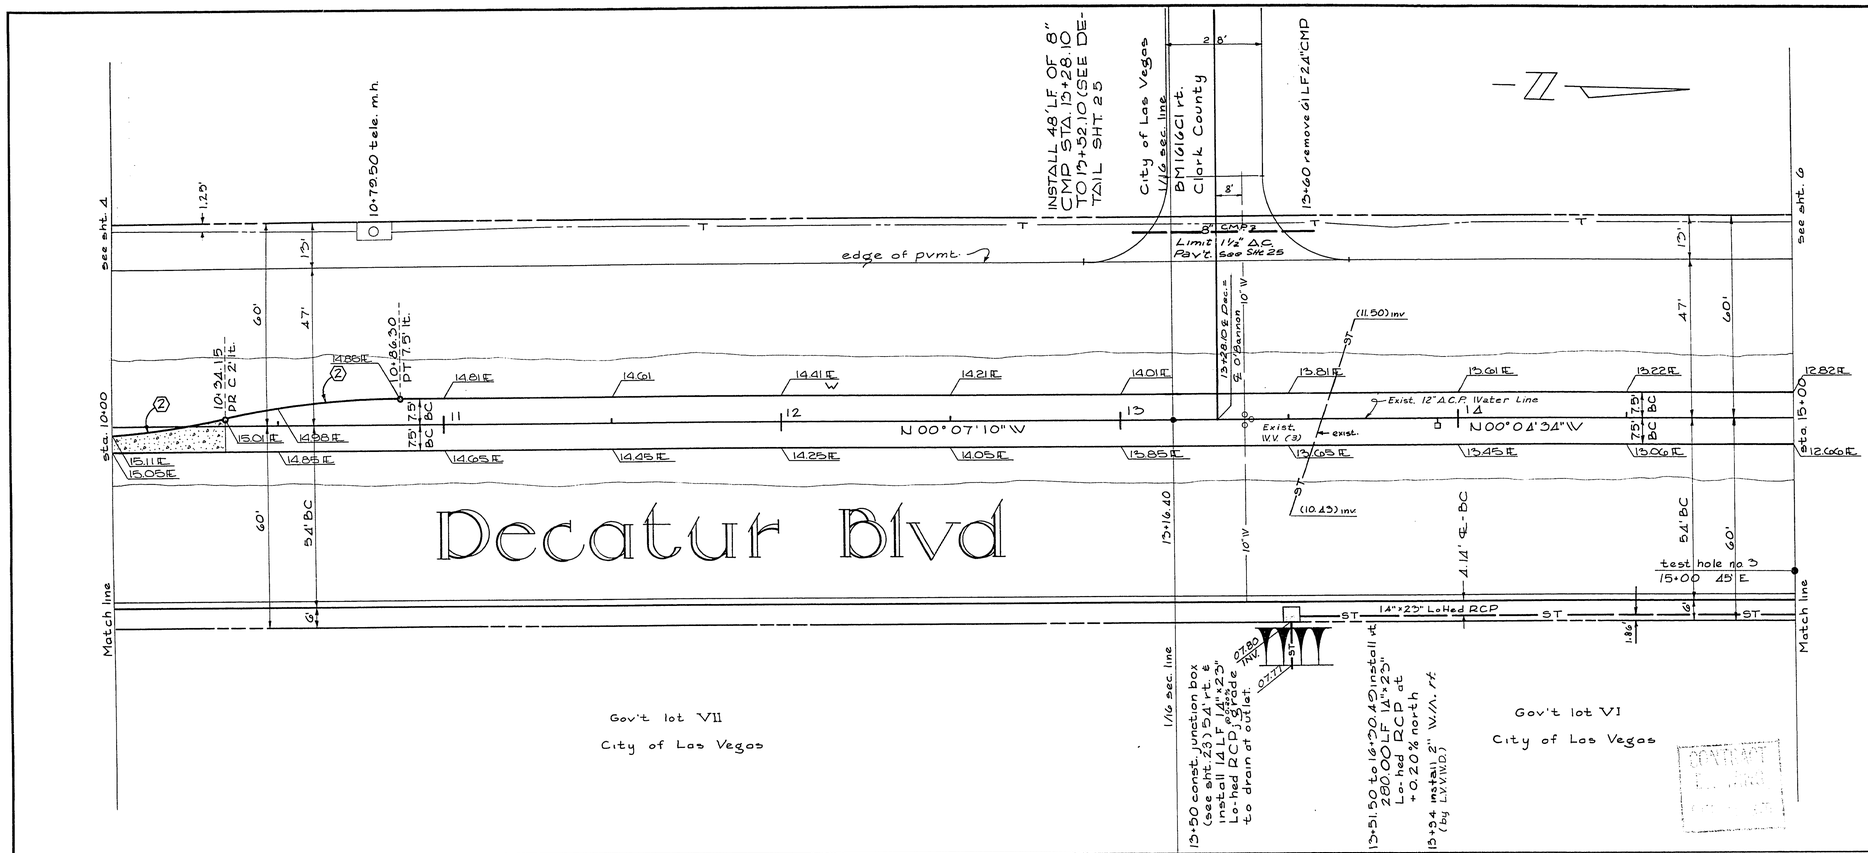

APPROXIMATE QUANTITIES - THIS SHEET

ITEM	DESCRIPTION	RSH	CLV-SID	CLV	TOTAL	UNIT
121.118D	14" x 23" Lo Hed RCP	165			165	LF
122.108	8" CMP	48			48	LF
200.120	Remove 24" CMP	61			61	LF
201.100	Excavation	3509	119		3628	CY
302.100	Type I gravel base	1255	209		1464	CY
302.200	Type II gravel base	609	43		652	CY
333.500	½" opengrade plant mix	4153	389		4542	SY
334.903	1-½" A.C. island pavement	871			871	SY
334.006	3" A.C. pavement	4153	389		4542	SY
340.014	24" type "L" C&G		500		500	LF
340.013	18" type "L" C&G	1000			1000	LF
340.144	Island concrete	256			256	SF
500.500	Junction box	1			1	EA
340.1446	Green Color Coating For Conc. Median Is.			256	256	SF
334.0036	Green Color Coating For Asphalt Surfaced Median Is.			871	871	SY

CURVE DATA

CURVE	DELTA	RADIUS	LENGTH	TANGENT
(2)	12°02'29"	250.00'	52.54'	26.36'

APPROVED BY TRAFFIC ENGINEER DATE

No.	Description	by	date	approved

Revisions

CITY OF LAS VEGAS NEVADA
DEPARTMENT OF PUBLIC WORKS
SERVICES DIVISION

Decatur Blvd 10+00 to 15+00
W. Sahara to Charleston Blvd.

W.O. NO. 7610	F. BK. NO. 67-3X	DATE	DRAWING NO.
SC. (H) 1" = 20'	SC. (V) 1" = 2'	3/2/70	107V737
DES. G. BILLINGSLEY			
DR. D.E.S & C.K.			FILE NO.
APPROVED BY DIRECTOR OF PUBLIC WORKS			SHEET 5 OF 37