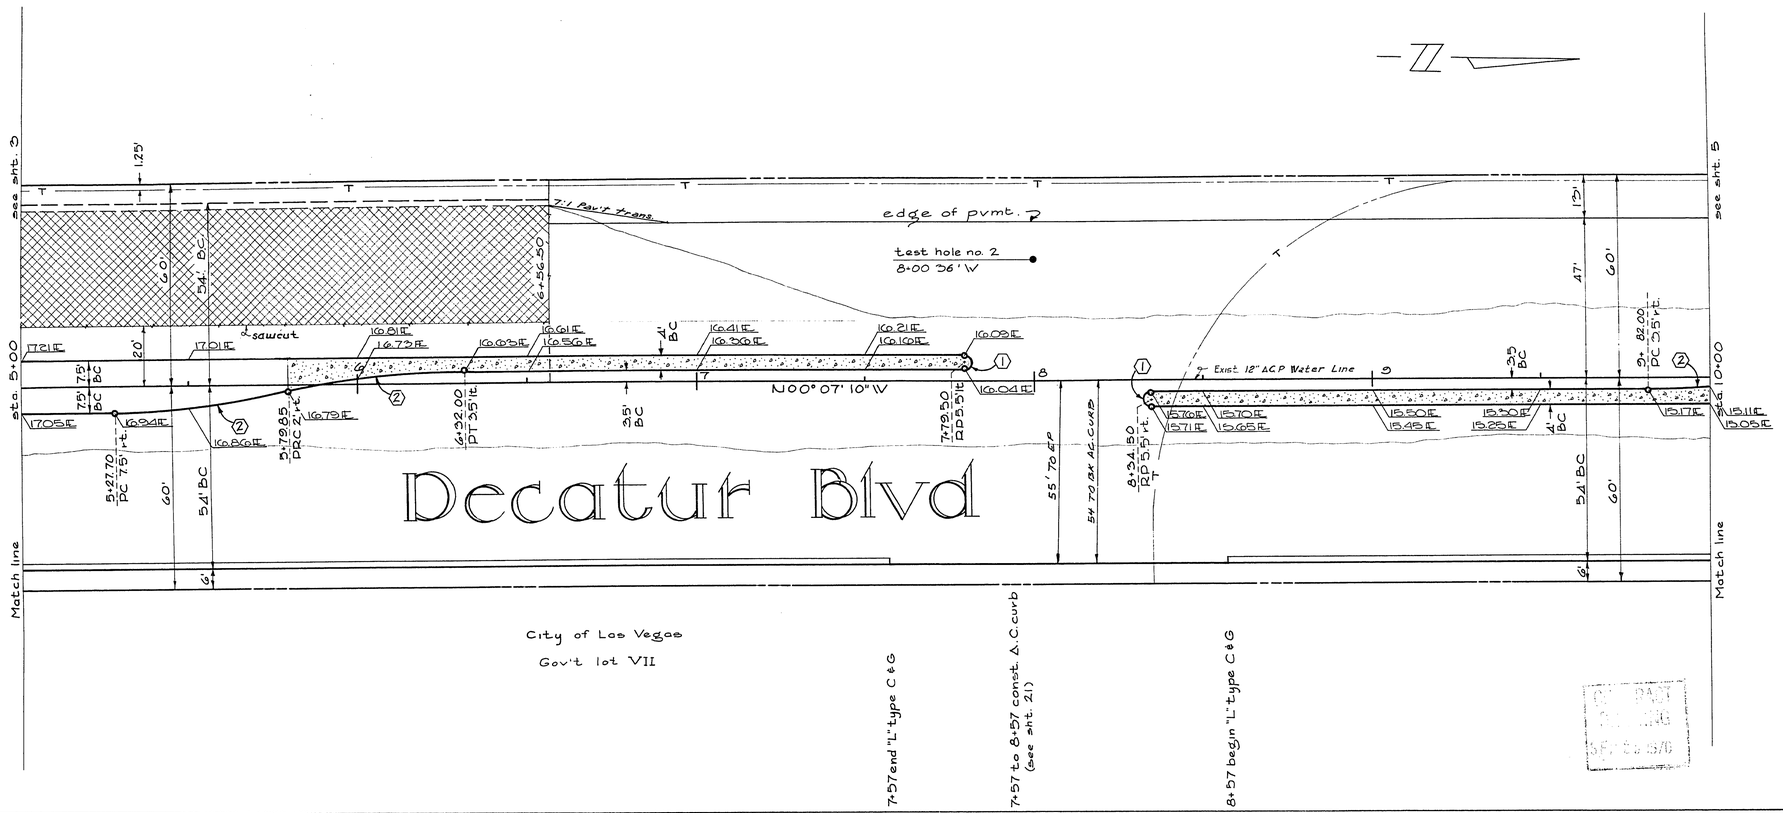

APPROXIMATE QUANTITIES - THIS SHEET

ITEM	DESCRIPTION	RSH	CLV-SID	CLV	TOTAL	UNIT
201.100	Excavation	285			285	CY
302.100	Type I gravel base	1186	237		1423	CY
302.200	Type II gravel base	521	34		555	CY
201.100	Sawcut	189			189	LF
303.500	½" open grade plantmix	4869	311		5180	SY
334.901	A.C. curb	100			100	LF
334.903	1-½" A.C. island pavement	120			120	SY
334.006	3" A.C. pavement	4313	311		4624	SY
340.014	24" type "L" C&G		400		400	LF
340.013	18" type "L" C&G	903			903	LF
340.144	Island concrete	1596			1596	SF
340.1446	Green Color Coating for Conc. Median Is.			1596	1596	SF
334.0036	Green Color Coating for Asphalt Surfaced Median Is.	10		120	120	SY
334.003	1-1/2" A.C. Pavement			10	10	SY

CURVE DATA

CURVE	DELTA	RADIUS	LENGTH	TANGENT
1	180°00'00"	2.00'	6.28'	2.00'
2	12°02'29"	250.00'	52.54'	26.36'

APPROVED BY TRAFFIC ENGINEER DATE

No.	Description	by	date	approved

REVISIONS

CITY OF LAS VEGAS NEVADA
DEPARTMENT OF PUBLIC WORKS
SERVICES DIVISION

Decatur Blvd. 5+00 to 10+00
W. Sahara to Charleston Blvd.

W.O. NO. 7610	F.BK. NO. 67-3X	DATE	DRAWING NO.
SC. (H) 1" = 20'	SC. (V) 1" = 2'	03/02/70	107V737
DES. G. BILLINGSLEY			
DR. D.E.S. & C.K.			FILE NO.
APPROVED BY DIRECTOR OF PUBLIC WORKS			SHEET 4 OF 37