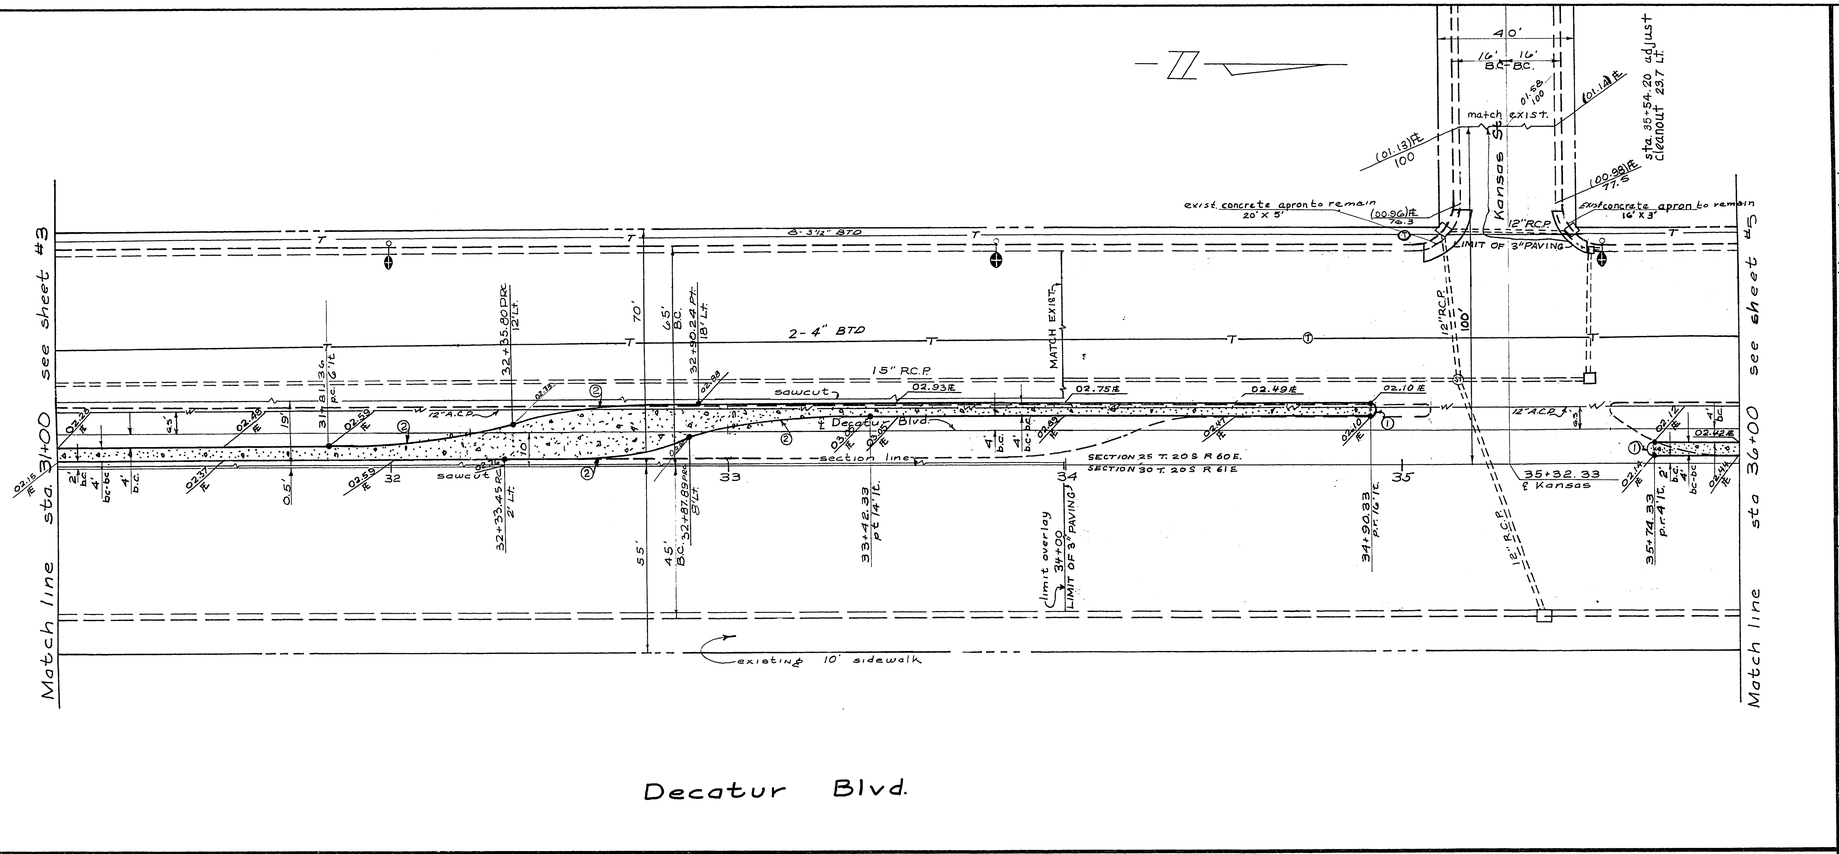

B.M. no. 06025 D13 S.W. corner of Decatur and Nebraska elevation 2201.439

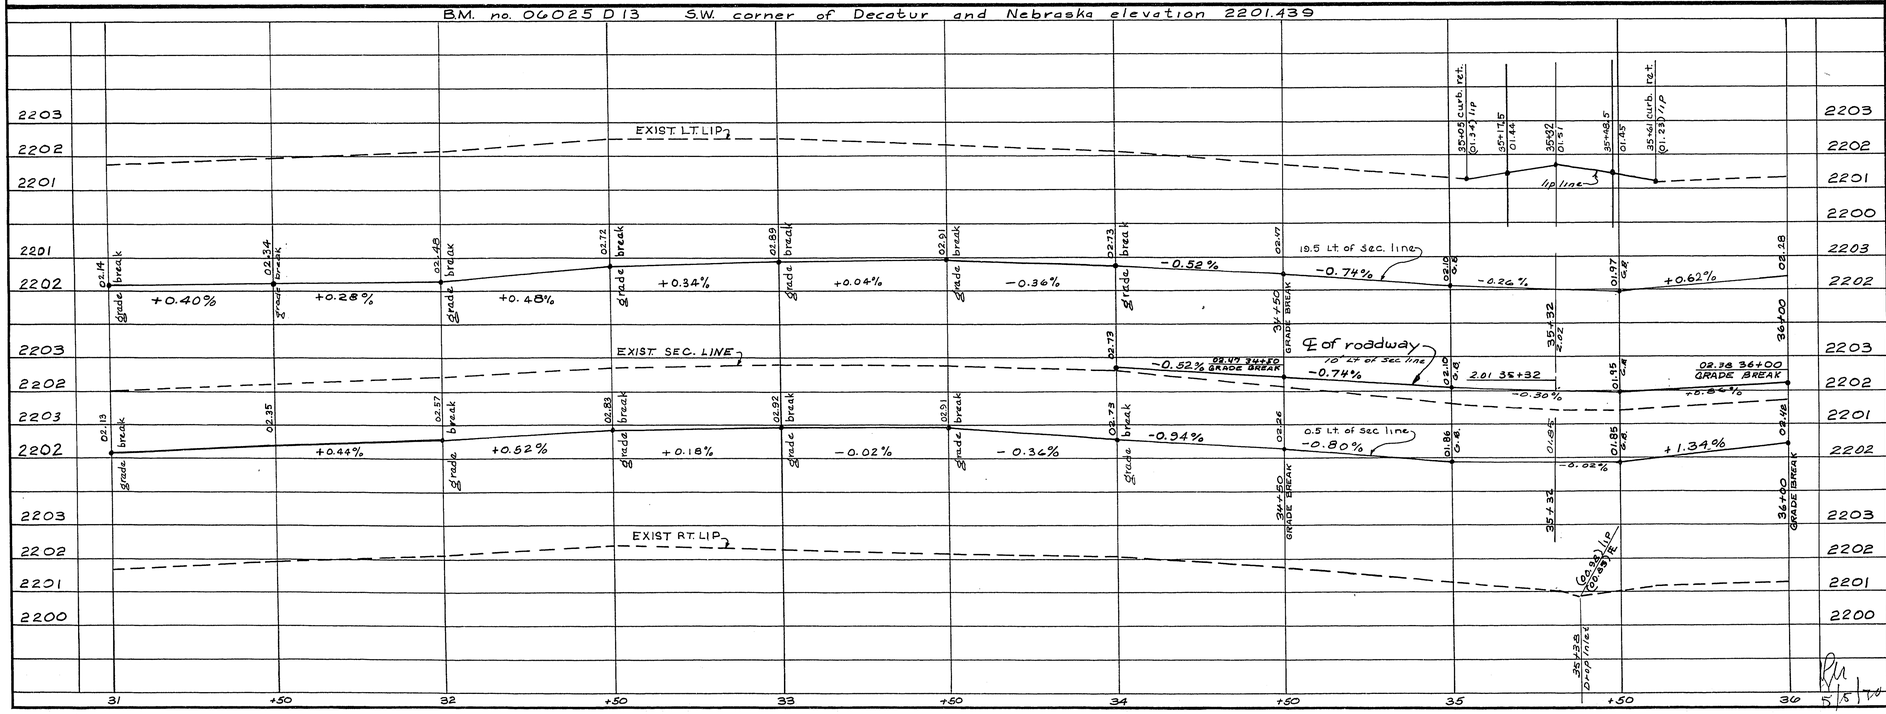

Quantities this sheet			
item no	description	total	unit
302.100	type I gravel base	872	CY
201.100	Excavation	1968	CY
502.200	Type II gravel base	376	CY
223.500	1/2" opengrade plantmix	5636	SY
223.002	1" A.C. overlay	5436	SY
224.0036	1 1/2" A.C. overlay	—	SY
324.0036	2" A.C. pavement	2736	SY
340.012	Island curb	846	LF
540.1446	Island concrete	2294	SF
201.100	SAWCUT	717	LF
512.120	Adjust Manhole	1	EA.
500.902	**Adjust cleanout box**	1	EA.

Curve data			
no.	delta	radius	length	tangent
①	180°00'00"	2.00'	6.28'	∞
②	12°34'41"	250.00'	54.88	27.55

Jay McRaeder
R.E. 1624
4/24/70

CONTRACT DRAWING
MAY 22 1970

Revisions				
revision no.	description	by	date	approved

CITY OF LAS VEGAS NEVADA
DEPARTMENT OF PUBLIC WORKS
SERVICES DIVISION

Decatur Blvd.
West Fremont to Washington Avenue

W.O. NO. 3082	F. BK. NO. 68-2X	DATE	DRAWING NO.
SC. (H) 1" = 20'	SC. (V) 1" = 2'		107-V817
DES. G. Billingsley		27 April 70	
DR. C. Krehnovi			FILE NO.
APPROVED BY DIRECTOR OF PUBLIC WORKS			SHEET 4 OF 9

5/5/70

154-4