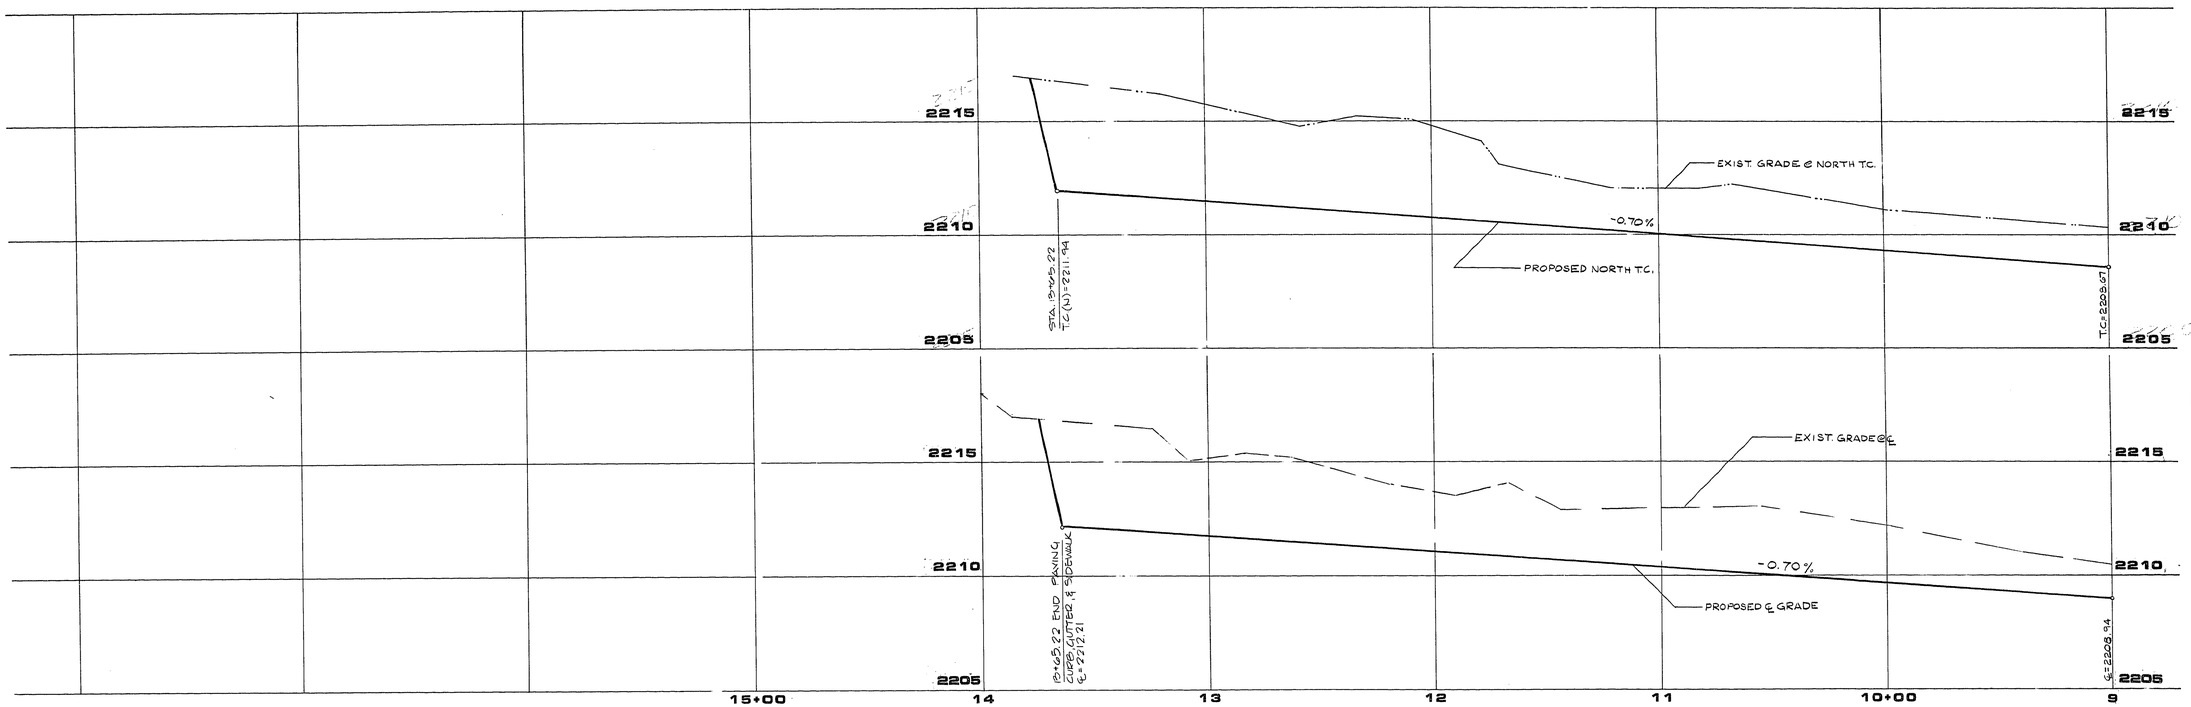

PROFILE

SCALE: HORIZ. 1" : 30'
VERT. 1" : 3'

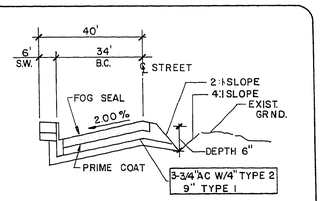

1. STRUCTURAL SECTION OF STREET TO CONFORM TO C.L.V. STANDARD DRAWINGS.
2. NATIVE MATERIAL MAY BE USED IN LIEU OF TYPE 1 WHEN PROCESSED FOR APPROVAL IN ACCORDANCE WITH CITY OF LAS VEGAS STATEMENT OF POLICY DATED 07/25/85.

1/C-7 **SECTION**

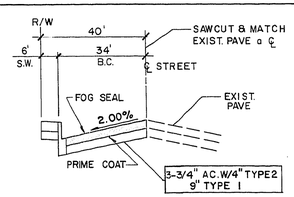

1. STRUCTURAL SECTION OF STREET TO CONFORM TO C.L.V. STANDARD DRAWINGS.
2. NATIVE MATERIAL MAY BE USED IN LIEU OF TYPE 1 WHEN PROCESSED FOR APPROVAL IN ACCORDANCE WITH CITY OF LAS VEGAS STATEMENT OF POLICY DATED 07/25/85.

3/C-7 **SECTION**

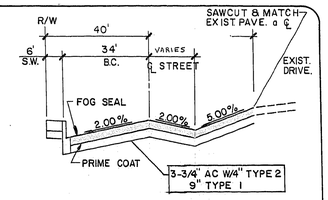

1. STRUCTURAL SECTION OF STREET TO CONFORM TO C.L.V. STANDARD DRAWINGS.
2. NATIVE MATERIAL MAY BE USED IN LIEU OF TYPE 1 WHEN PROCESSED FOR APPROVAL IN ACCORDANCE WITH CITY OF LAS VEGAS STATEMENT OF POLICY DATED 07/25/85.

2/C-7 **SECTION**

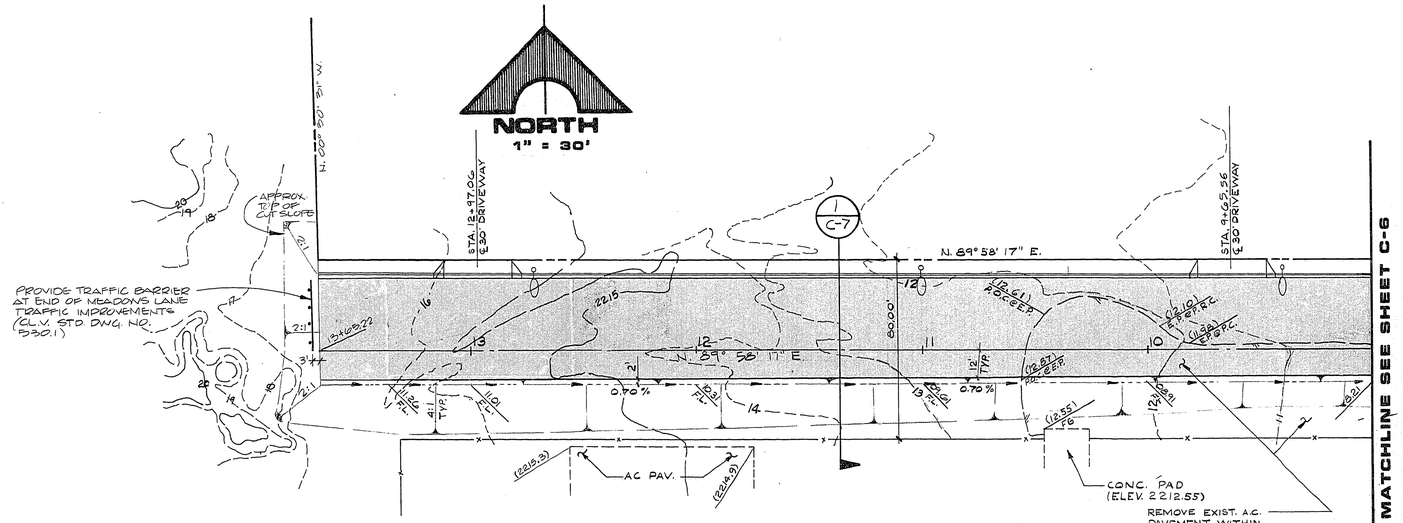

MEADOWS LANE

CLV CHIEF LAND DEVELOPMENT — 8-21-86 DATE

REV	DATE	DESCRIPTION

RECOMMENDED: 8-20-86 R.E. NO. DATE

RECEIVED: 8-21-86 MITCHELL CIVIL

G.C. WALLACE, INC.
Engineering/Architecture
1555 SOUTH RAINBOW BLVD. / LAS VEGAS, NEVADA 89102

DECATUR CROSSING
DEAN A. BECK & ASSOCIATES
MEADOWS LANE STA. 9+00 TO STA. 13+35.22

SHEET C-7 OF 17 SHEETS

JOB NO. 632.040

8184 DIETERICH-POST 6532B

1074-1229