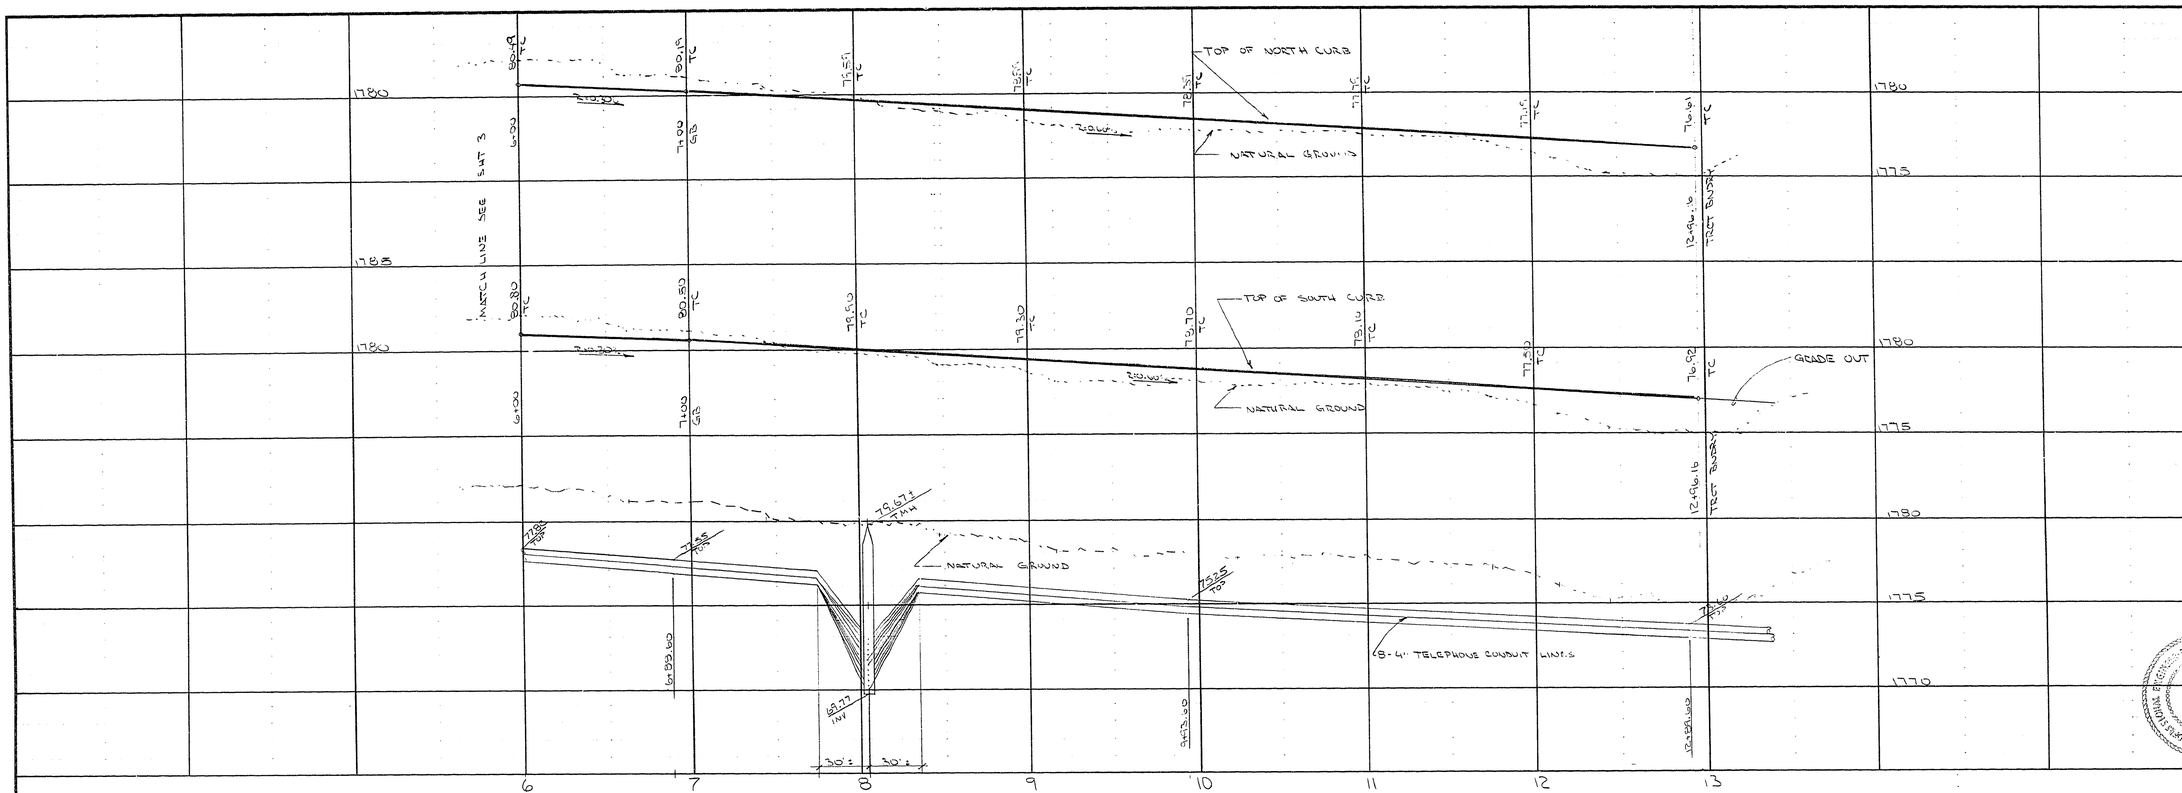

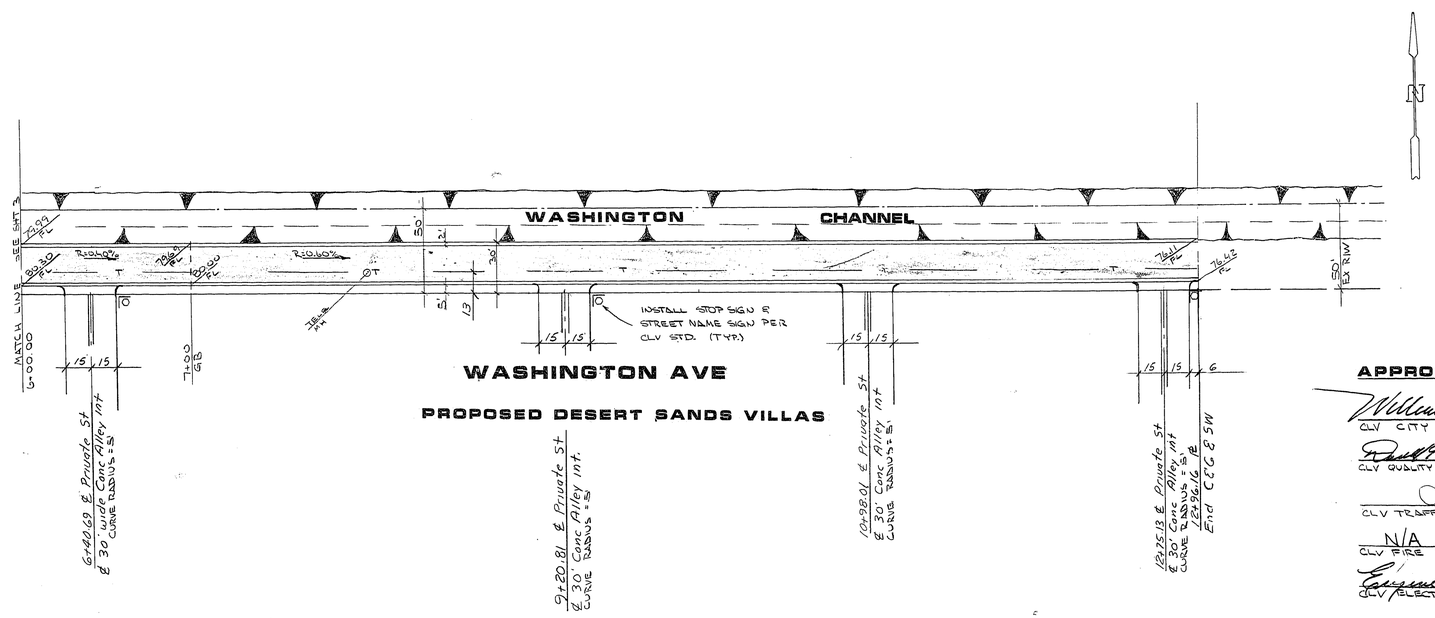

APPROVAL

CLV CITY ENGINEER	DATE 7/31/91
CLV QUALITY CONTROL ENGINEER	DATE 7-31-91
CLV TRAFFIC ENGINEER	DATE 7-31-91
CLV FIRE DEPT. N/A	DATE
CLV ELECTRICAL COORDINATOR	DATE 7/23/91

REV	DATE	BY	REVISION

CHARLES R JOHNSON PE
NEV CERT 3005
DATE 6/22/91

CONSULTING ENGINEERS • PLANNERS
2800 WEST SAHARA AVENUE BUILDING 4 SUITE B
LAS VEGAS, NEVADA 89102 PHONE (702) 873-7550

vtn nevada

TITLE STREET PLAN & PROFILE

PROJECT DESERT SANDS VILLAS

WO NO.	2891
BY	D.M. ~ C.R.S.
DATE	6-22-91
SCALE	HORIZ 1" = 20' VERT 1" = 4'

SHEET 4 OF 9 SHEETS

1074-1245 (T.H.)