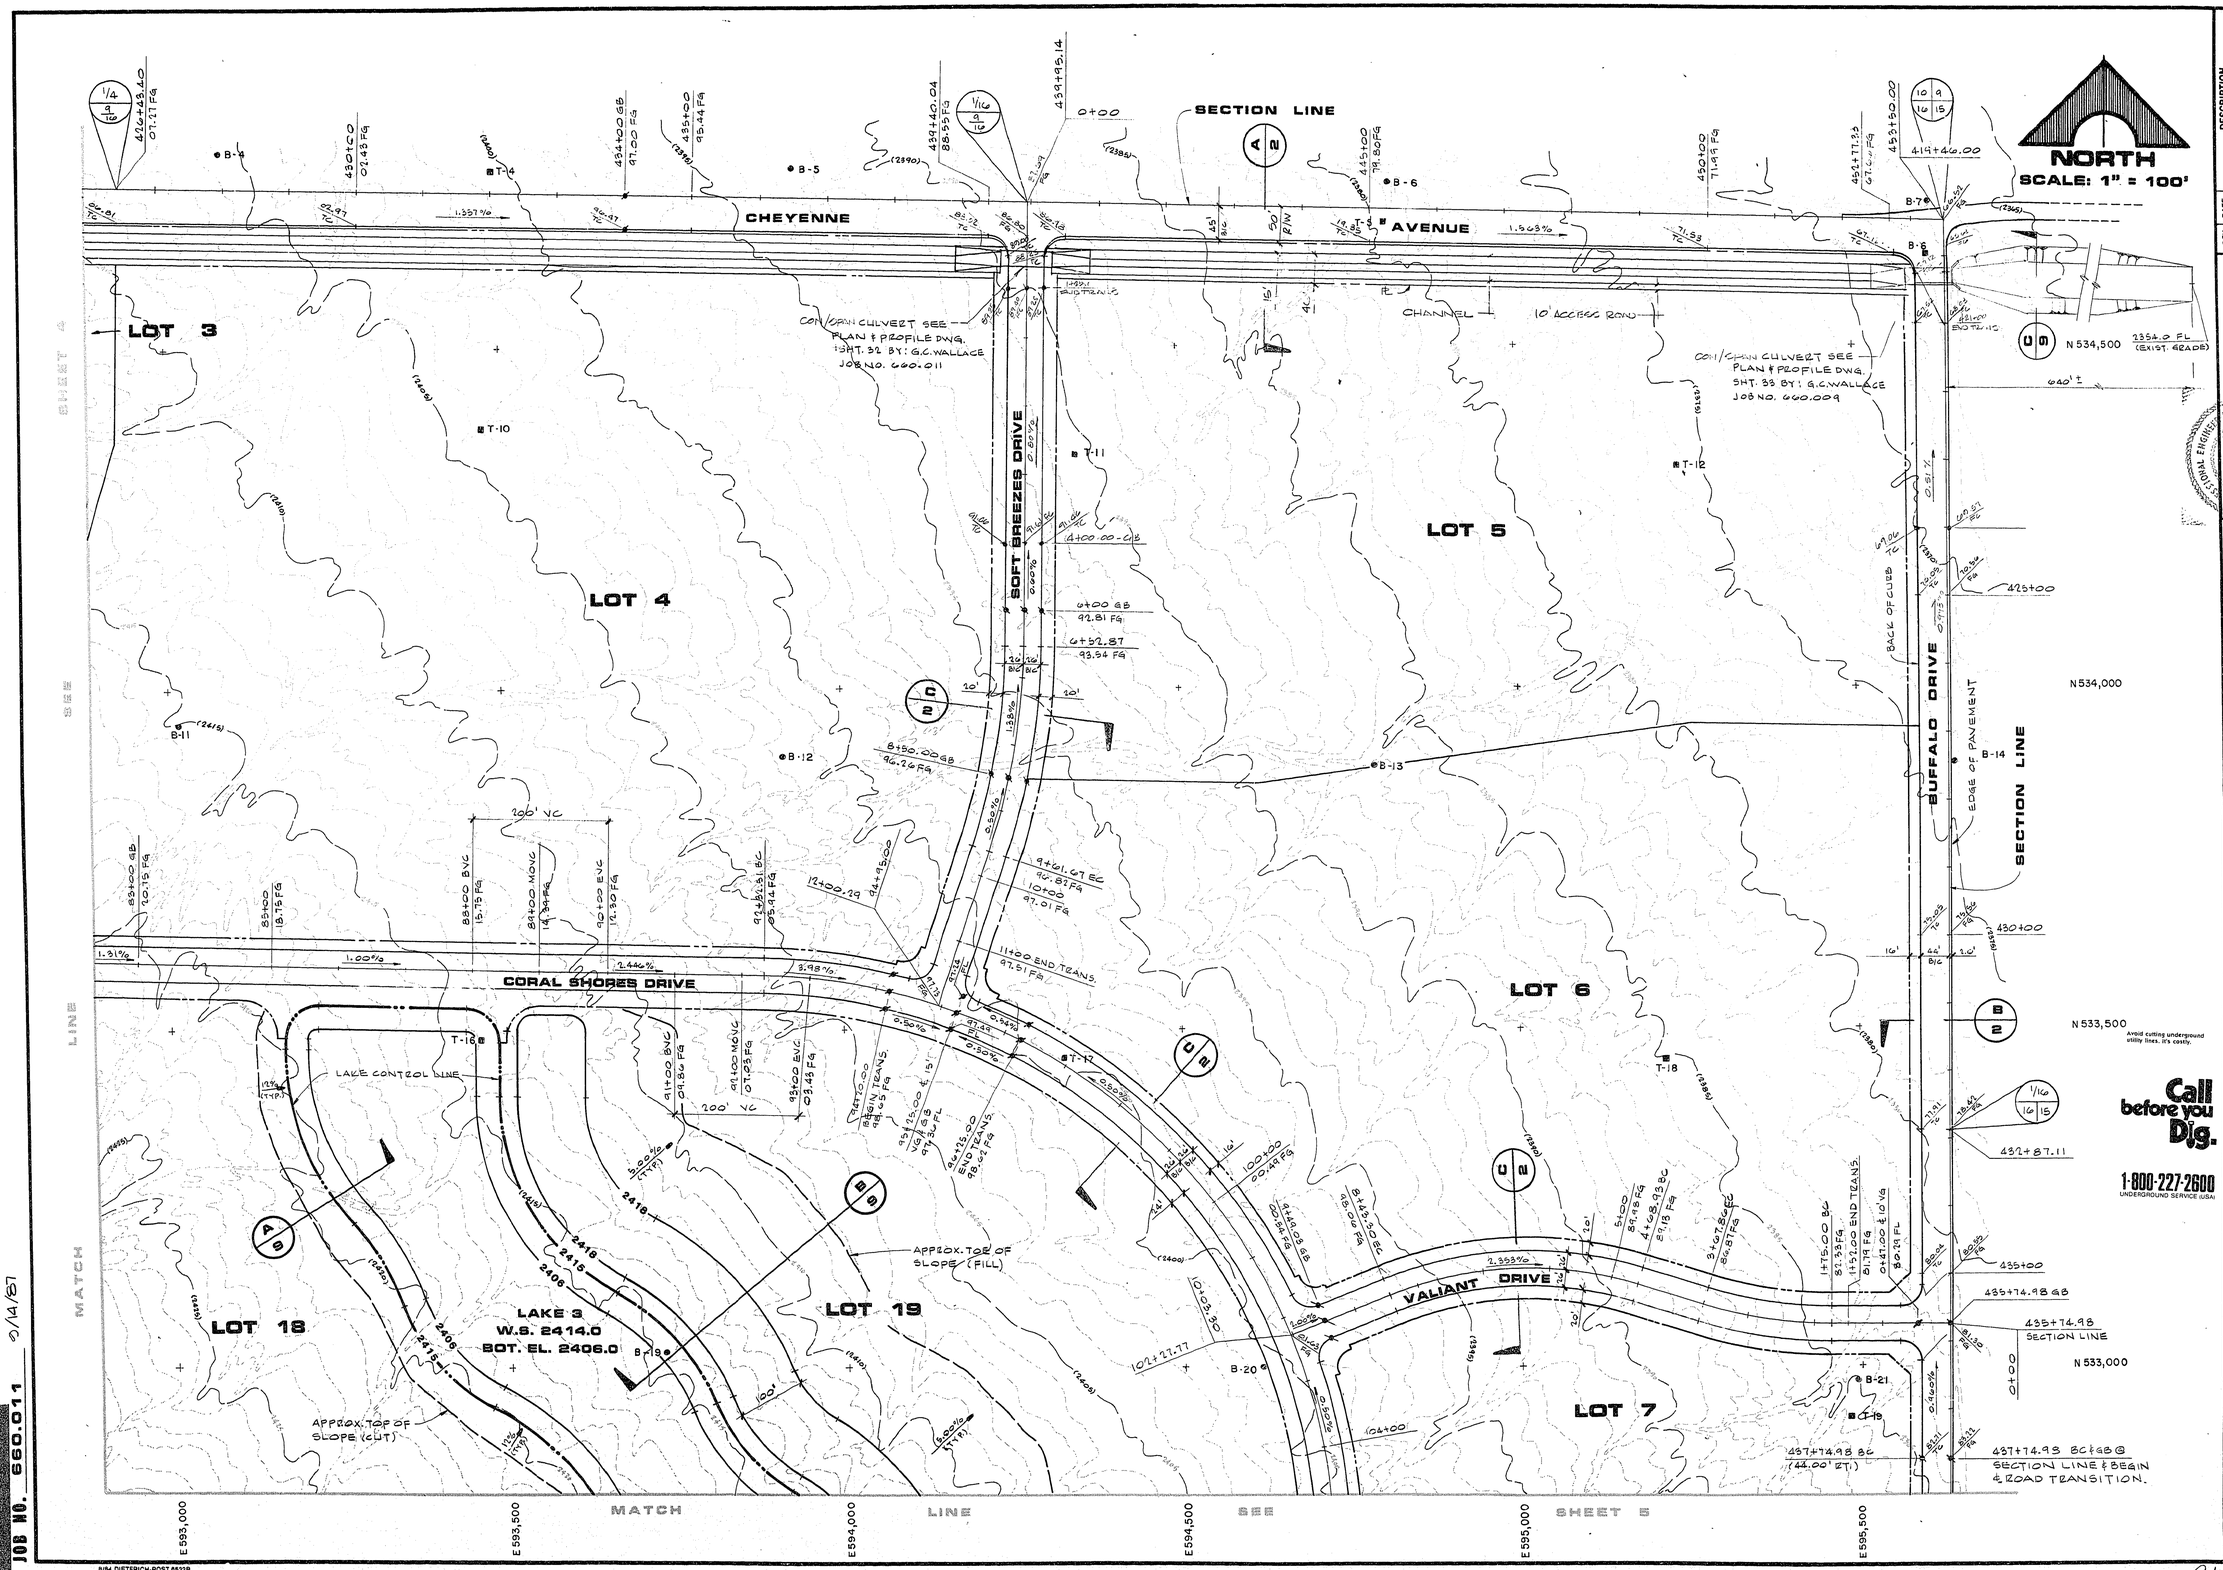


| REV | DATE | DESCRIPTION |
|---|---|---|
| 1 | 1-13-88 | REVISED BUFFALO & ST. C. ALIGNS. |

RECOMMENDED: 12-29-88
R.E. NO. DATE

PROFESSIONAL ENGINEER — STATE OF NEVADA — REGISTERED

G.C. WALLACE, INC.
Engineering/Architecture
1555 SOUTH RAINBOW BLVD./LAS VEGAS, NEVADA 89102

R.A. HOMES
DESERT SHORES
MASS GRADING PLAN

SHEET 3 OF 9 SHEETS

JOB NO. 660.011 5/14/87

8/84 DIETERICH-POST 6532B

Grdy 1074-1278