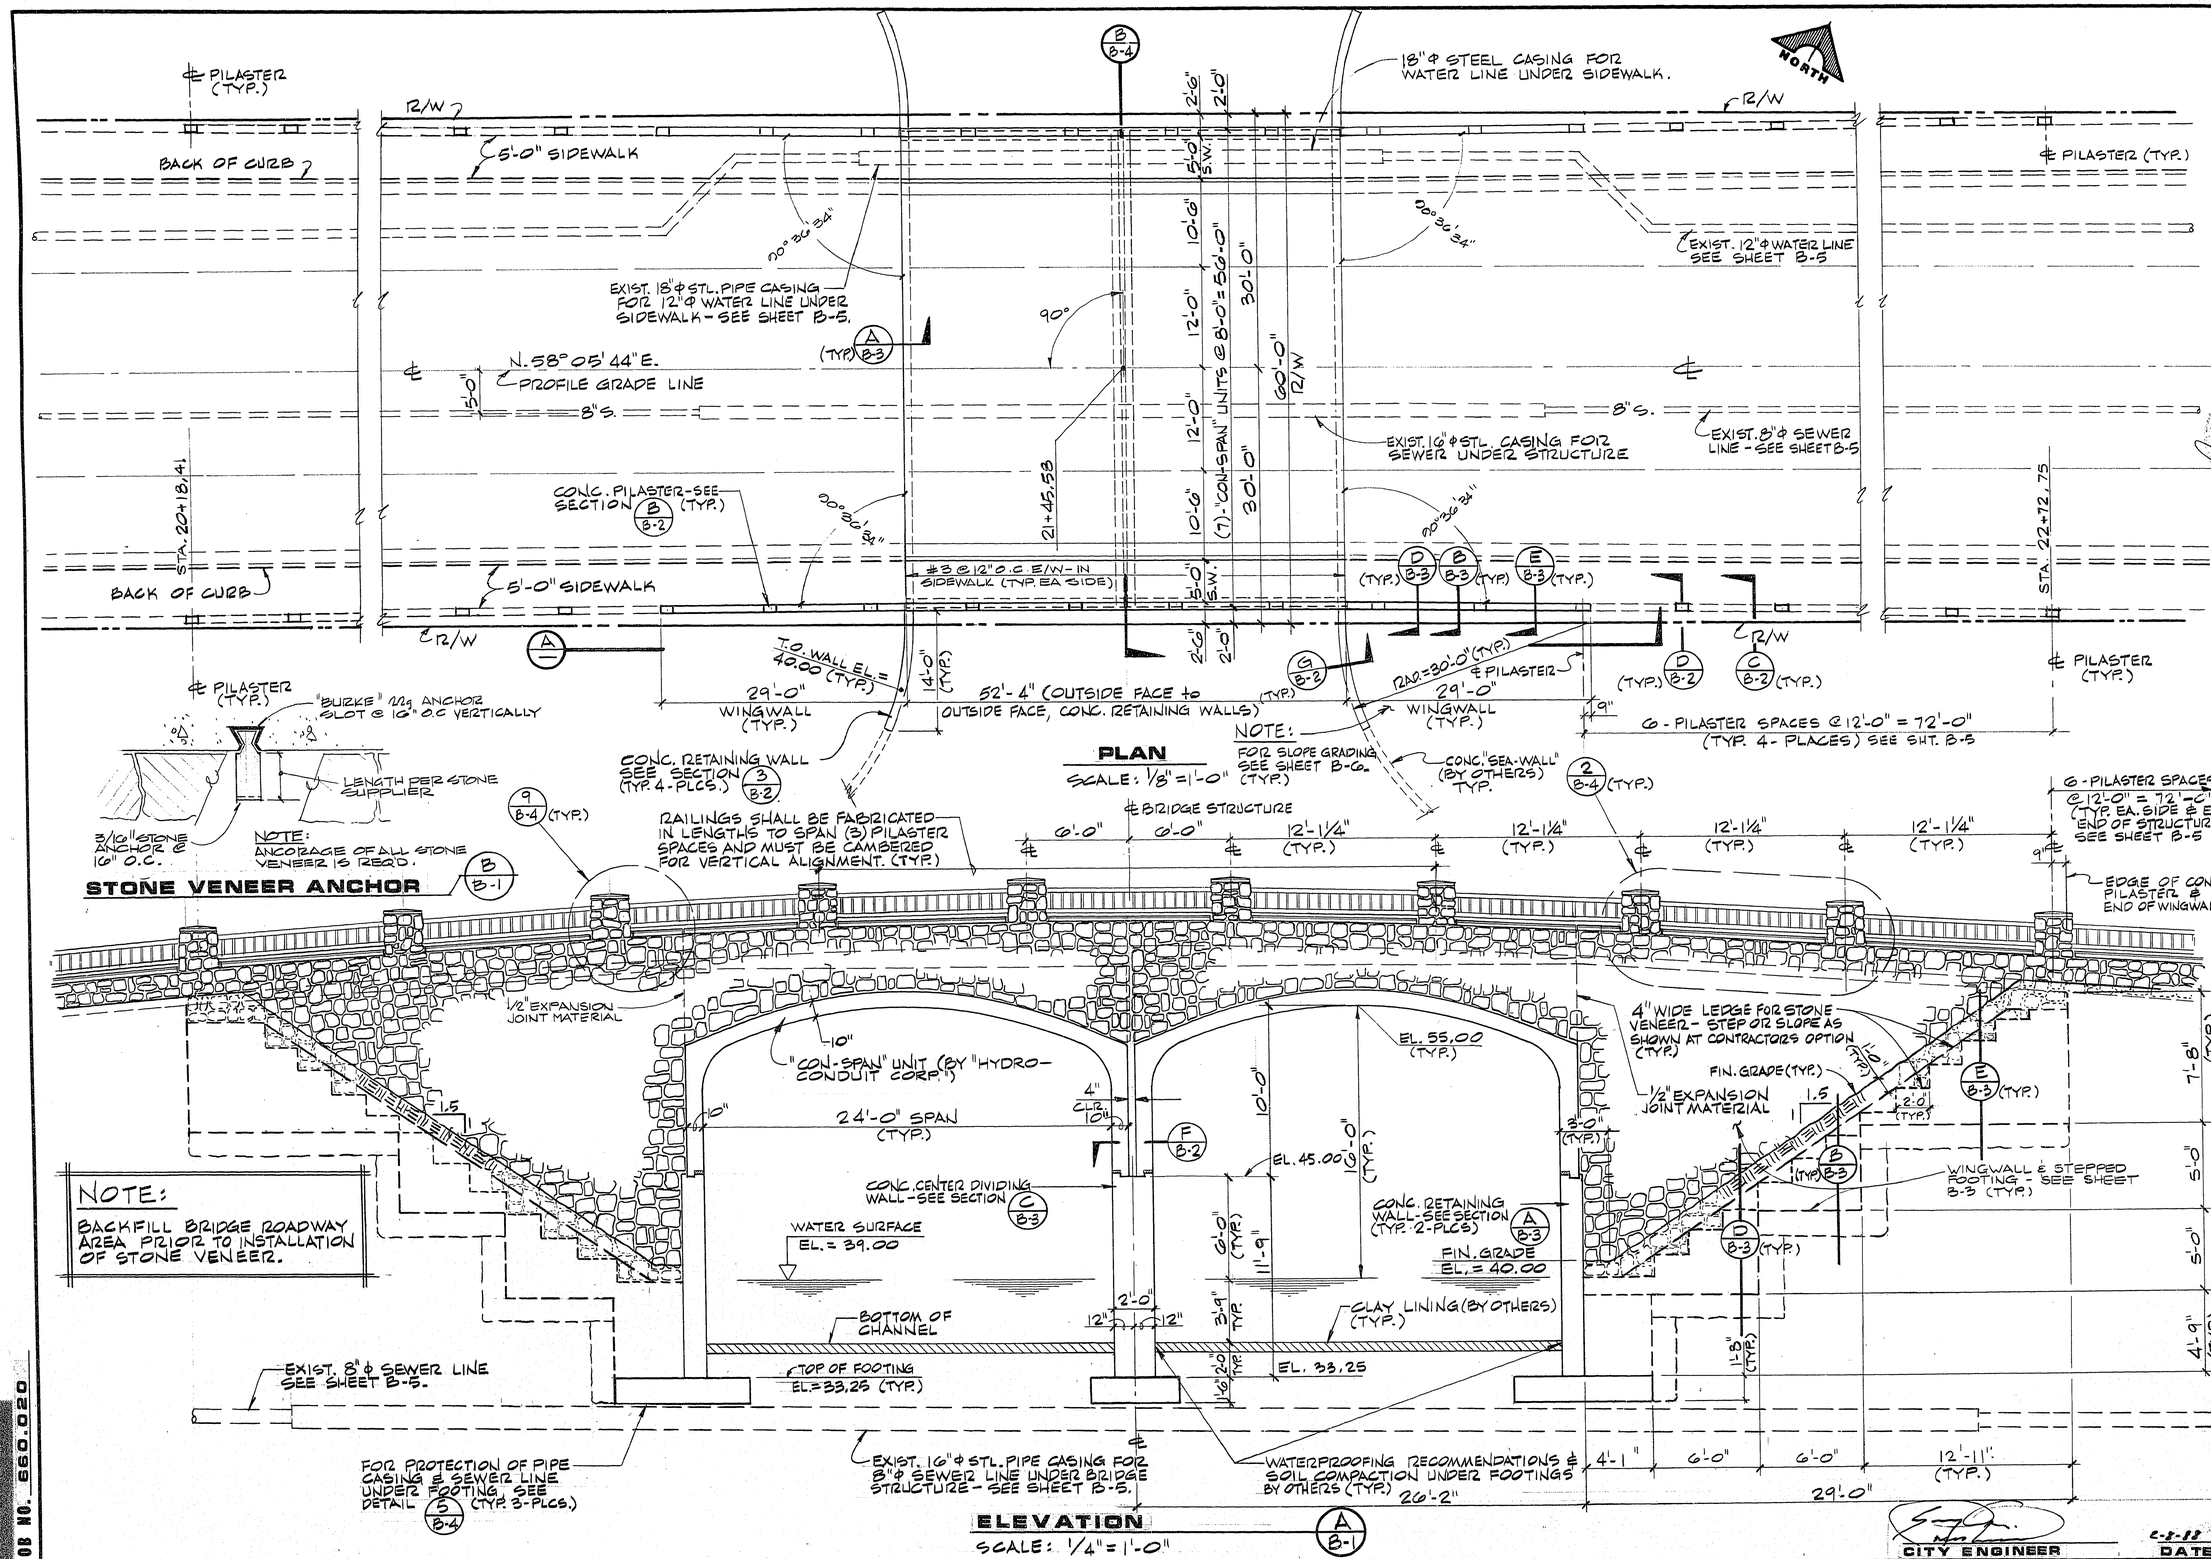

REV	DATE	DESCRIPTION
1	12/28/88	REV. PLAN & ELEVATION
2	2/16/89	REV. LEDGE FOR STONE VENEER

RECOMMENDED: R.E. DIR. DATE 12/5/88

CITY ENGINEER DATE 2-8-89

G.C. WALLACE, INC.
Engineering/Architecture
1555 SOUTH RAINBOW BLVD. / LAS VEGAS, NEVADA 89102

DESERT SHORES DEVELOPMENT CO.
DESERT SHORES - PHASE 1
BRIDGE STRUCTURE
PLAN & ELEVATION

SHEET B-1 OF 6 SHEETS

JOB NO. 660.020

8/84 DIETERICH-POST 6533B

107Y-1248-1