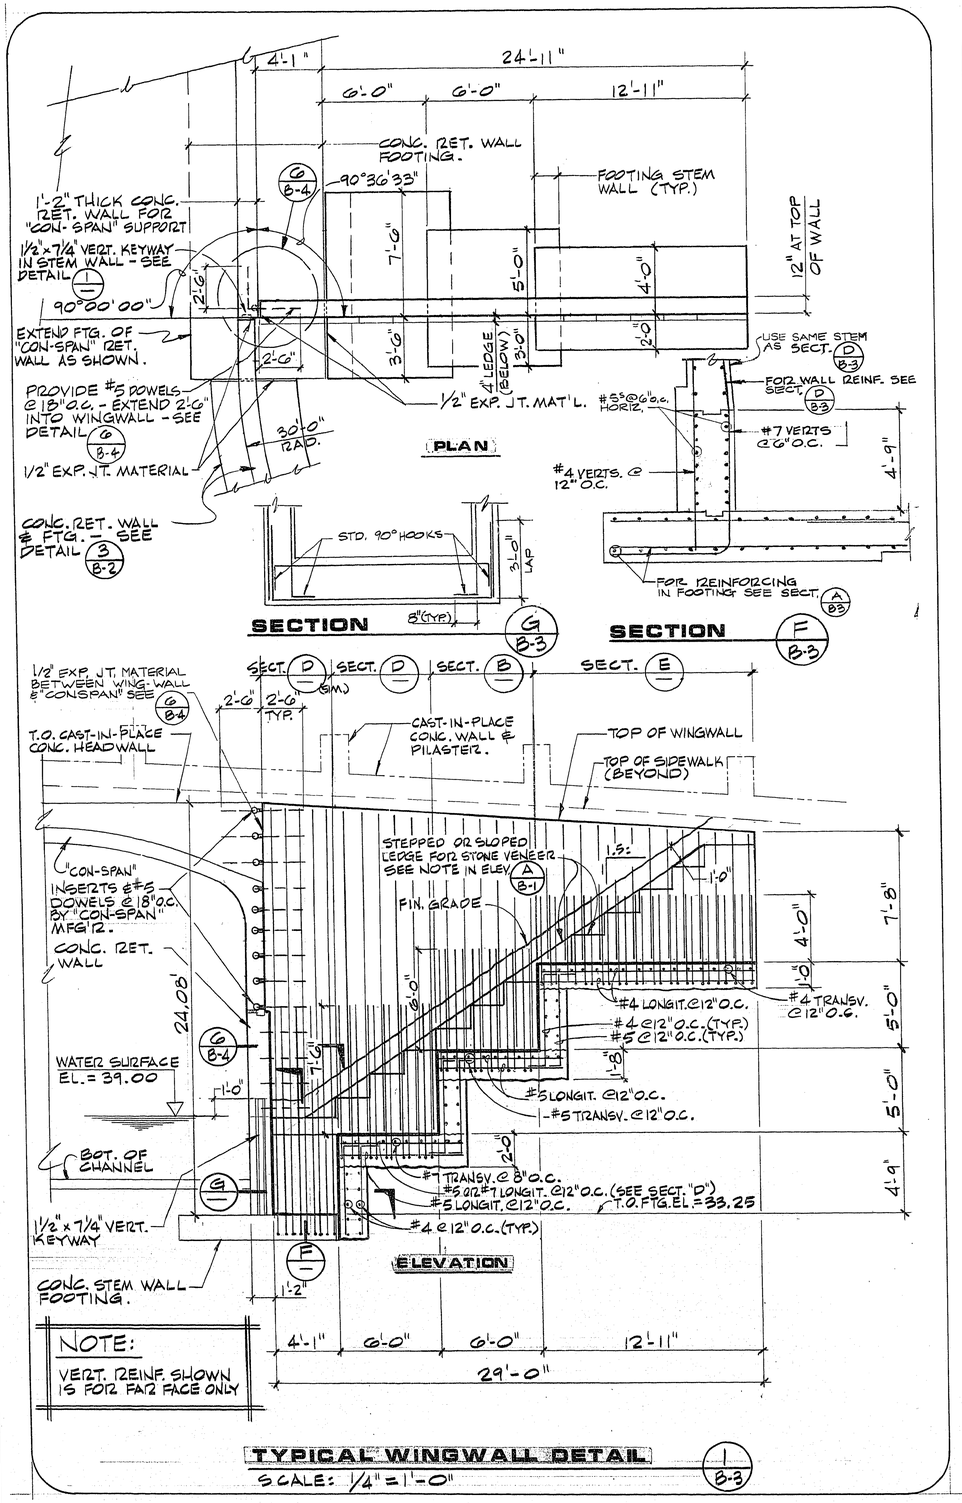

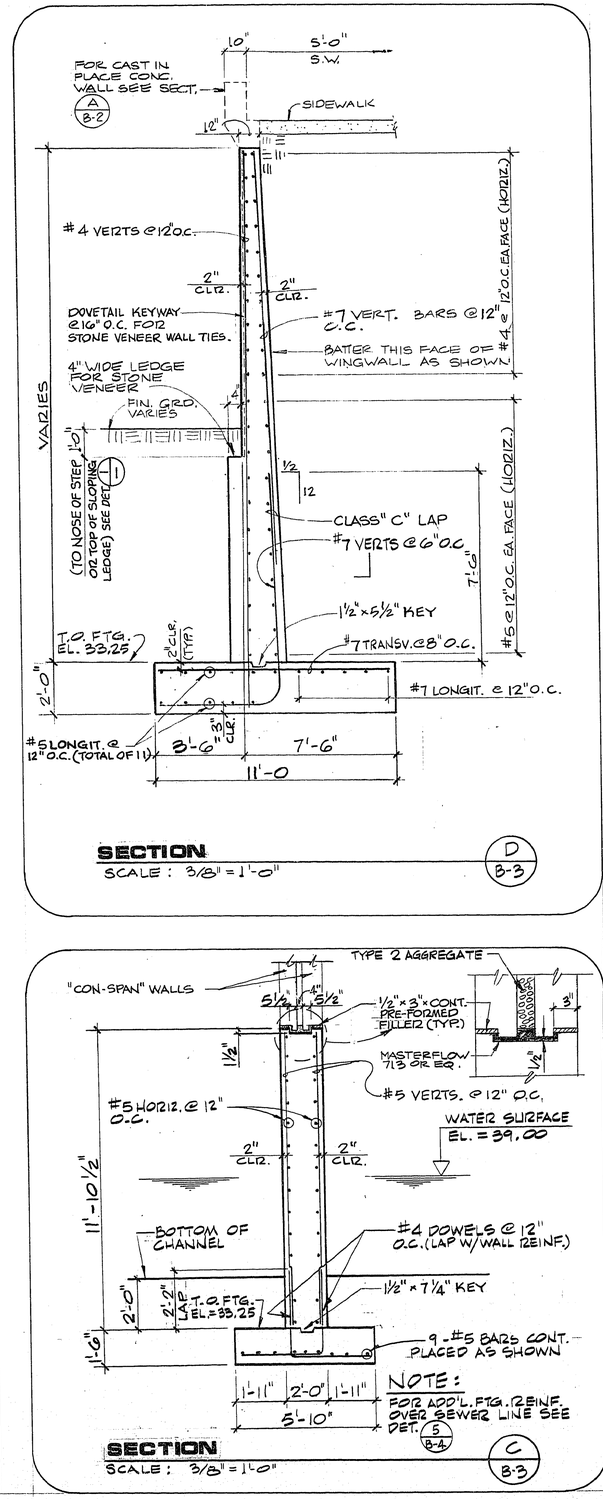

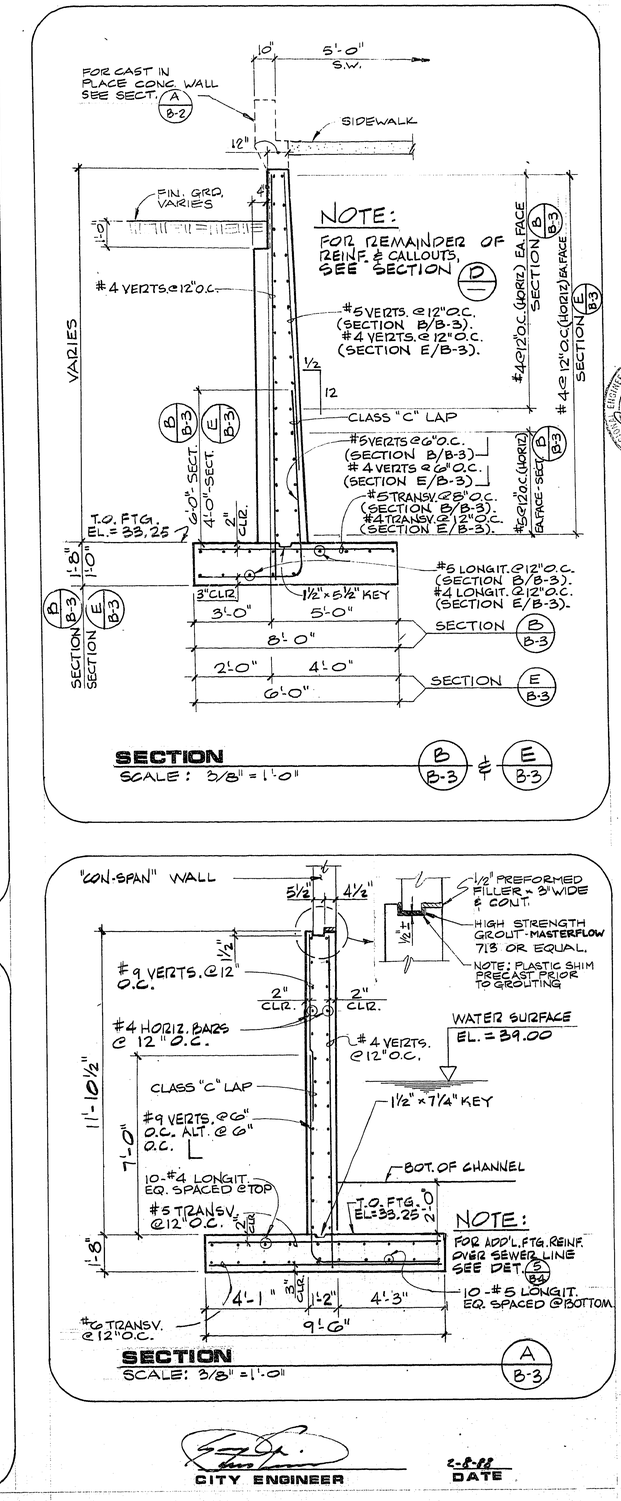

CITY ENGINEER

2-8-88
DATE

REV	DATE	DESCRIPTION
1	7/14/88	REV. ENTIRE SHEET
2	7/14/88	REV. LEDGE FOR STONE VENEER

R. E. NO. 10815 DATE 2/9/88

C.C. WALLACE, INC.
Engineering/Architecture
1555 SOUTH RAINBOW BLVD. / LAS VEGAS, NEVADA 89102

DESERT SHORES DEVELOPMENT CO.
DESERT SHORES-PHASE 1
BRIDGE STRUCTURE
WINGWALL PLANS & SECTIONS

SHEET B-3 OF 6 SHEETS

JOB NO. 660.020

8/84 DIETERICH-POST 6532B

1079-1248-1