10-7-140

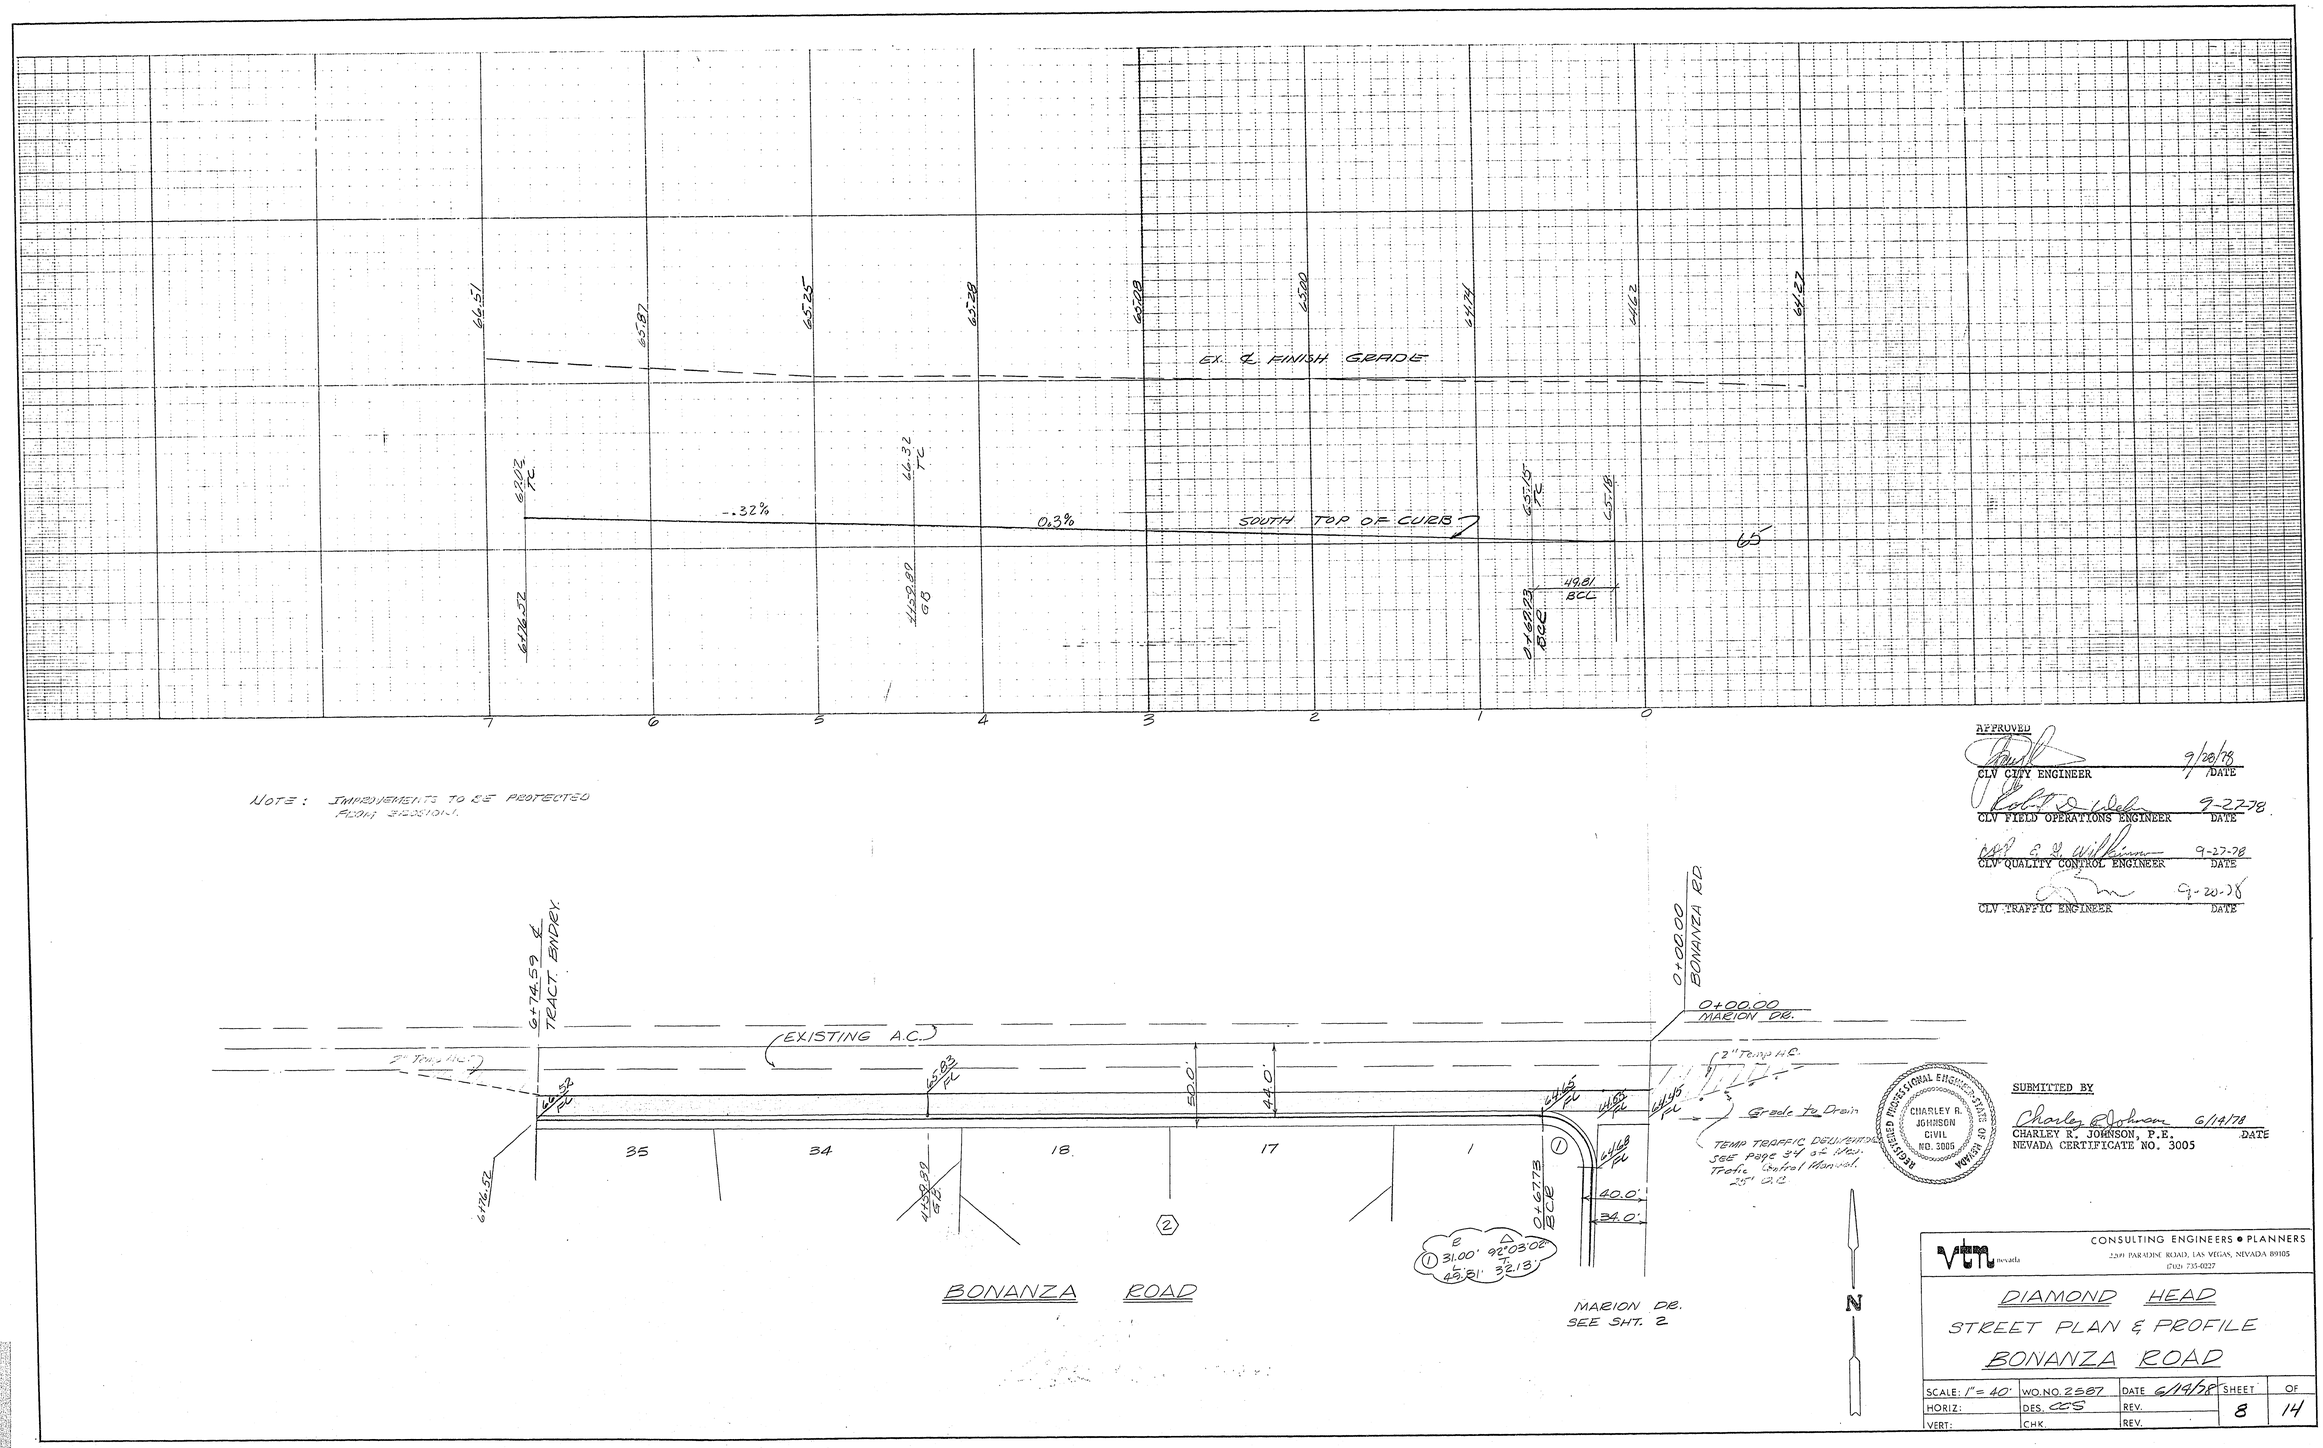

APPROVED

CLV CITY ENGINEER — DATE 9/20/78

CLV FIELD OPERATIONS ENGINEER — DATE 9-27-78

CLV QUALITY CONTROL ENGINEER — DATE 9-27-78

CLV TRAFFIC ENGINEER — DATE 9-20-78

REGISTERED PROFESSIONAL ENGINEER — STATE OF NEVADA — CHARLEY R. JOHNSON CIVIL NO. 3005

SUBMITTED BY

Charley R. Johnson 6/14/78

CHARLEY R. JOHNSON, P.E. — DATE

NEVADA CERTIFICATE NO. 3005

vtn nevada

CONSULTING ENGINEERS • PLANNERS

2501 PARADISE ROAD, LAS VEGAS, NEVADA 89105

(702) 735-0227

DIAMOND HEAD
STREET PLAN & PROFILE
BONANZA ROAD

SCALE: 1" = 40'	WO. NO. 2387	DATE 6/14/78	SHEET 8	OF 14
HORIZ:	DES. CCS	REV.		
VERT:	CHK.	REV.		

107 y-1250-1