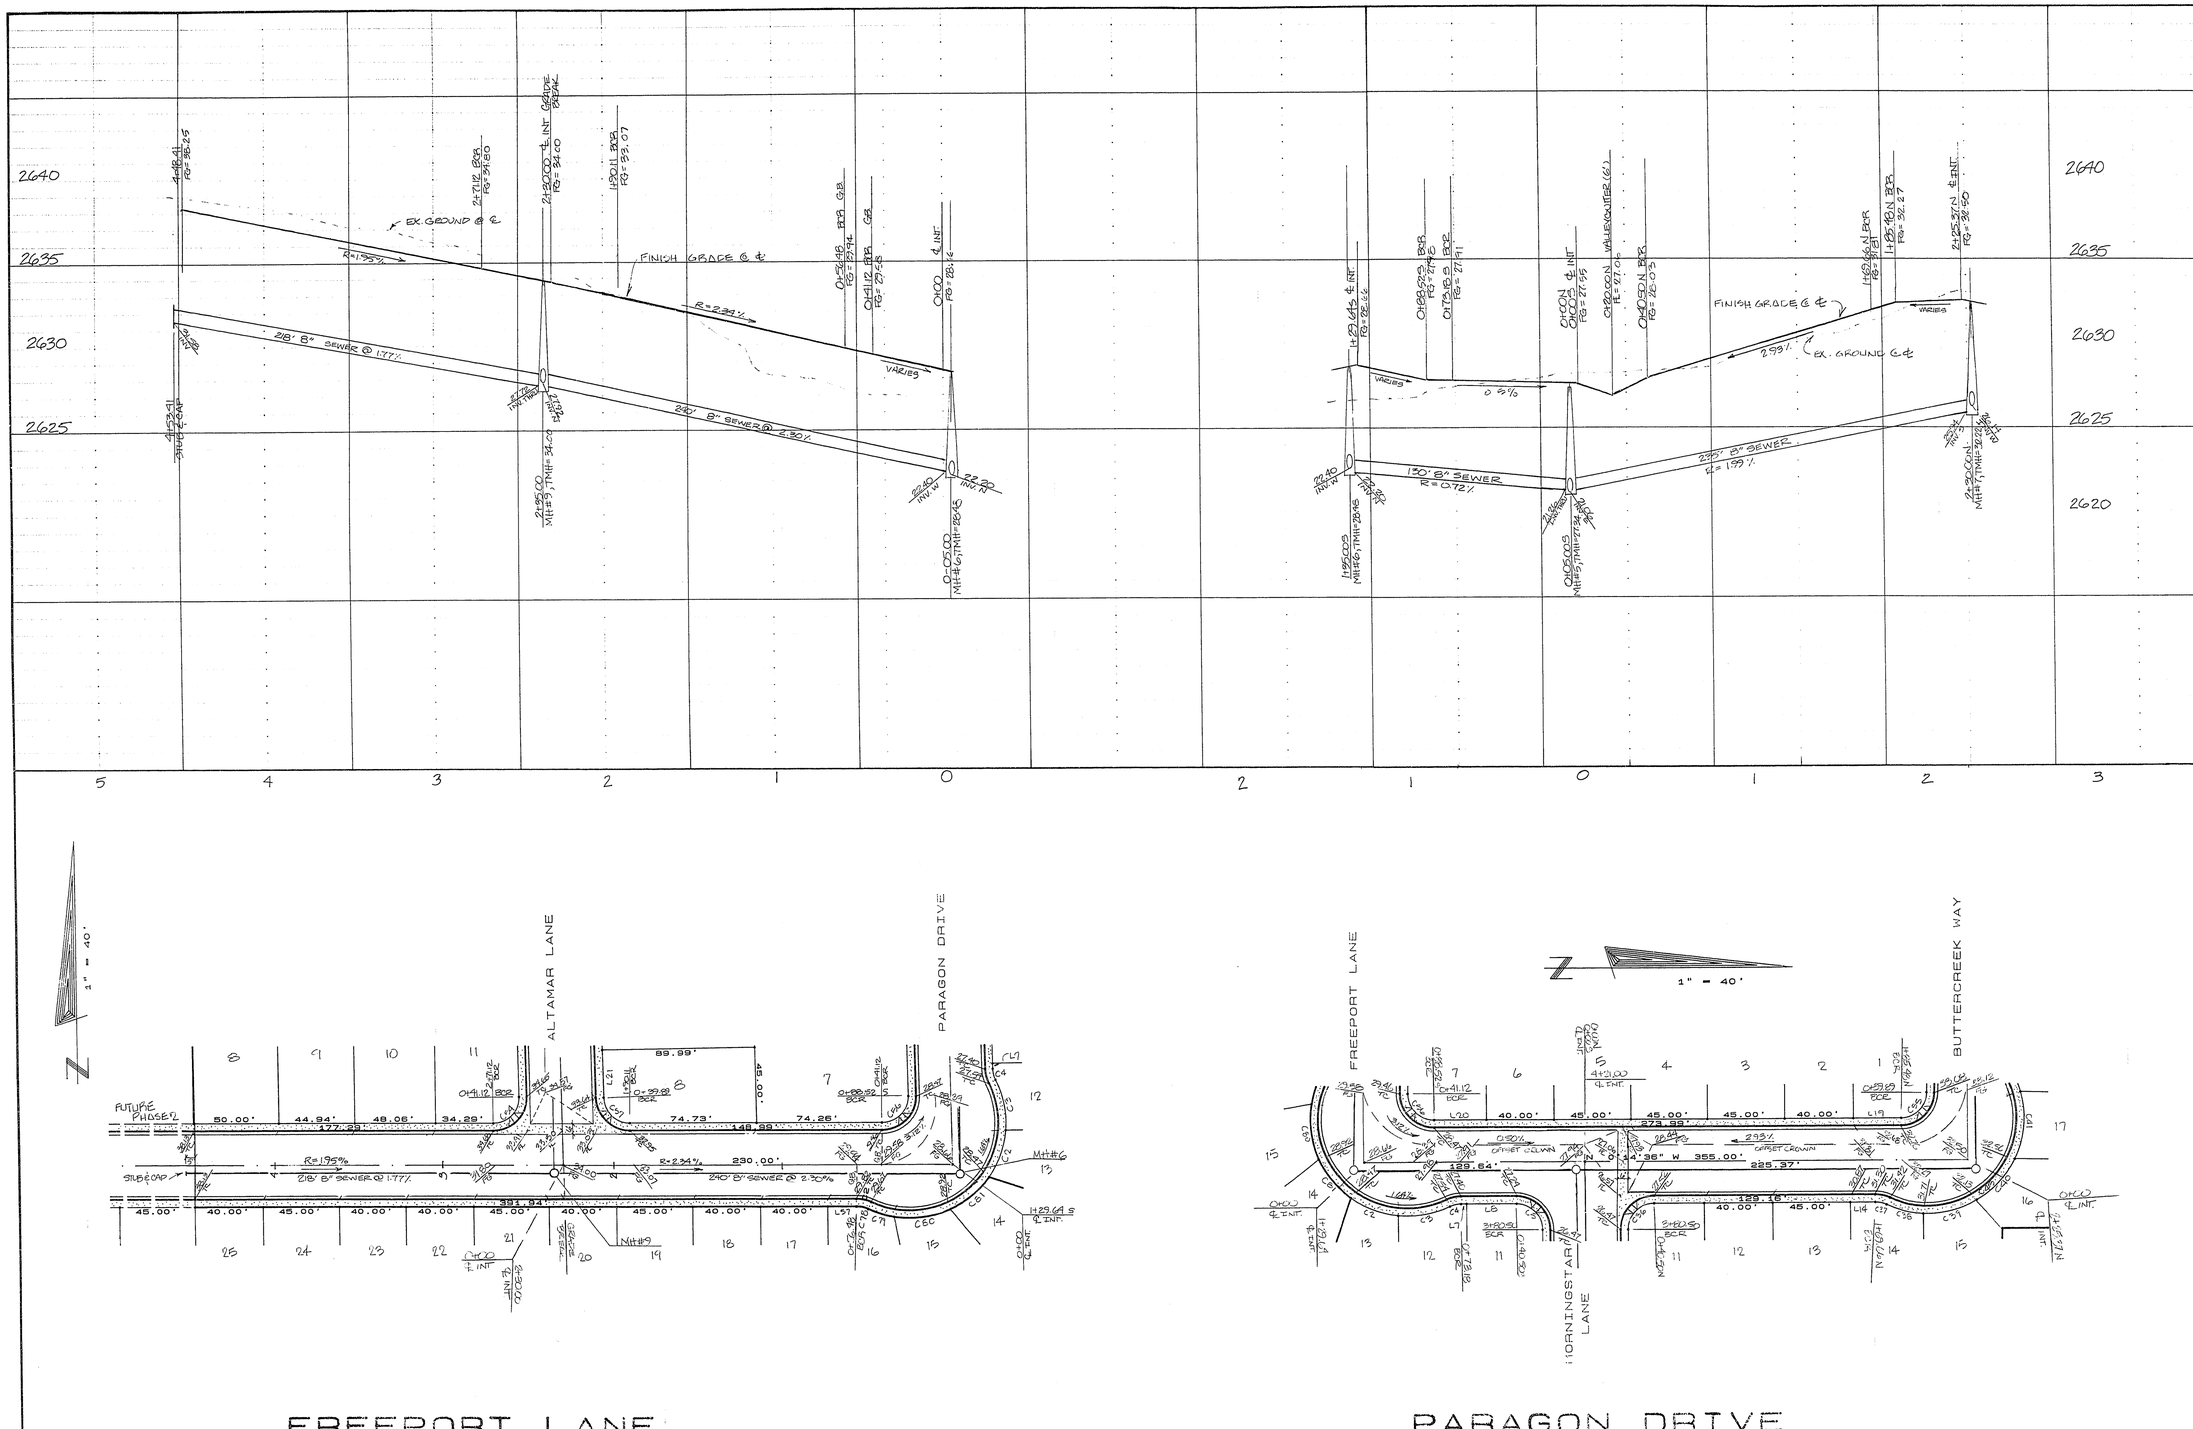

REVISION

No.	DATE	BY

Mark E. Jones

2/24/88

SOUTHWEST ENGINEERING
CIVIL ENGINEERS • PLANNERS
2950 W. CHARLESTON BLVD.
LAS VEGAS, NV 89102
(702) 877-9700

TITLE: FREEPORT LANE & PARAGON DRIVE STREET & SEWER PLAN & PROFILE

PROJECT: PHASE 1 EDGEWATER

W.O. No.	871002
BY	M. JONES
DATE	1/6/88
SCALE	1" = 40'

SHEET 7 OF 14 SHEETS

9-9-03 107Y-4000-1