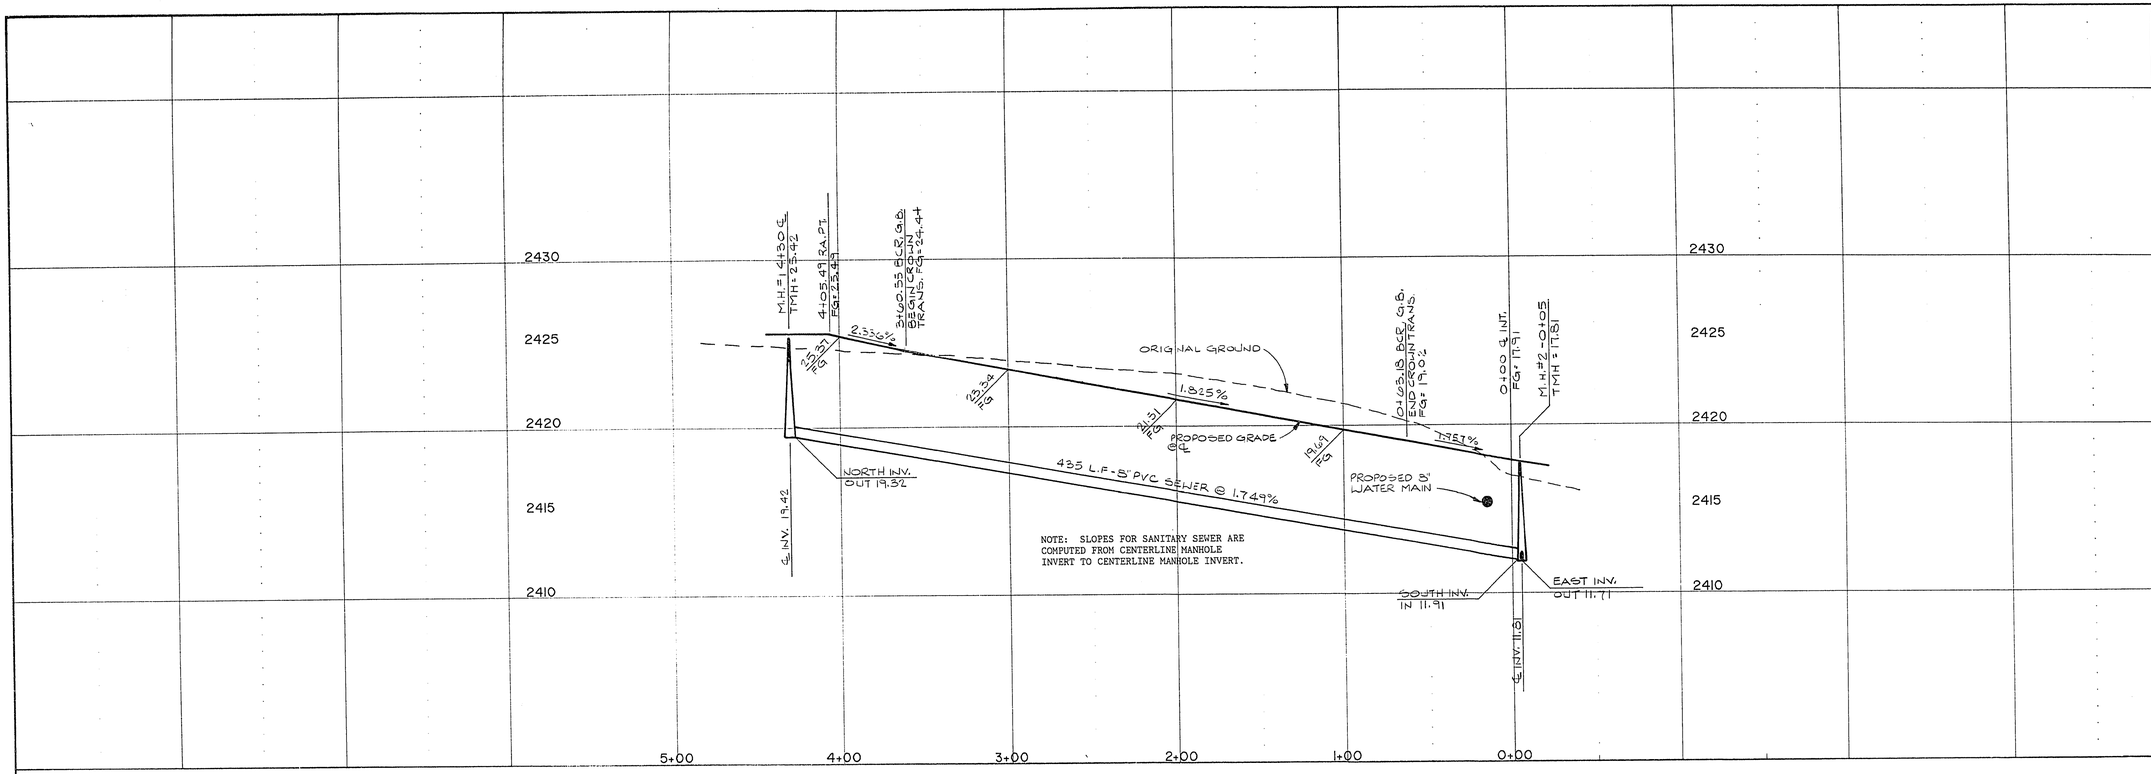

SCALES:
VERTICAL 1"=4'
HORIZONTAL 1"=40'

CURVE	ARC	DELTA	RADIUS	TAN LENGTH
C1	39.27	90°00'00"	25.00	25.00
C2	12.56	47°58'39"	15.00	6.67
C3	38.60	46°04'37"	45.50	19.35
C4	36.49	45°56'51"	45.50	19.29
C5	36.49	45°56'51"	45.50	19.29
C6	36.49	45°56'41"	45.50	19.29
C7	36.49	45°56'40"	45.50	19.29
C8	38.60	46°05'18"	45.50	19.35
C9	12.56	47°58'39"	15.00	6.67
C10	7.78	29°43'28"	15.00	3.98
C11	28.15	37°22'50"	61.00	14.66
C12	33.00	30°59'31"	61.00	16.91
C13	33.00	30°59'46"	61.00	16.91
C14	33.00	30°59'46"	61.00	16.91
C15	30.96	29°05'03"	61.00	15.82
C16	7.78	29°43'28"	15.00	3.98
C17	159.11	149°26'55"	61.00	229.35
C18	16.75	47°58'39"	20.00	8.90
C19	16.75	47°58'39"	20.00	8.90
C20	10.38	29°43'28"	20.00	5.31
C21	148.97	148°26'55"	58.00	205.04
C22	10.38	29°43'28"	20.00	5.31

LINE	BEARING	DISTANCE
L1	N 1°27'28" W	40.03
L2	S 0°38'30" W	27.00
L3	S 0°38'30" W	2.55
L4	N 0°38'30" E	9.56
L5	N 0°38'30" E	11.81
L6	S 89°21'30" E	10.00
L7	S 45°18'21" E	19.93
L8	N 45°35'11" E	19.93
L9	N 0°38'30" E	52.00

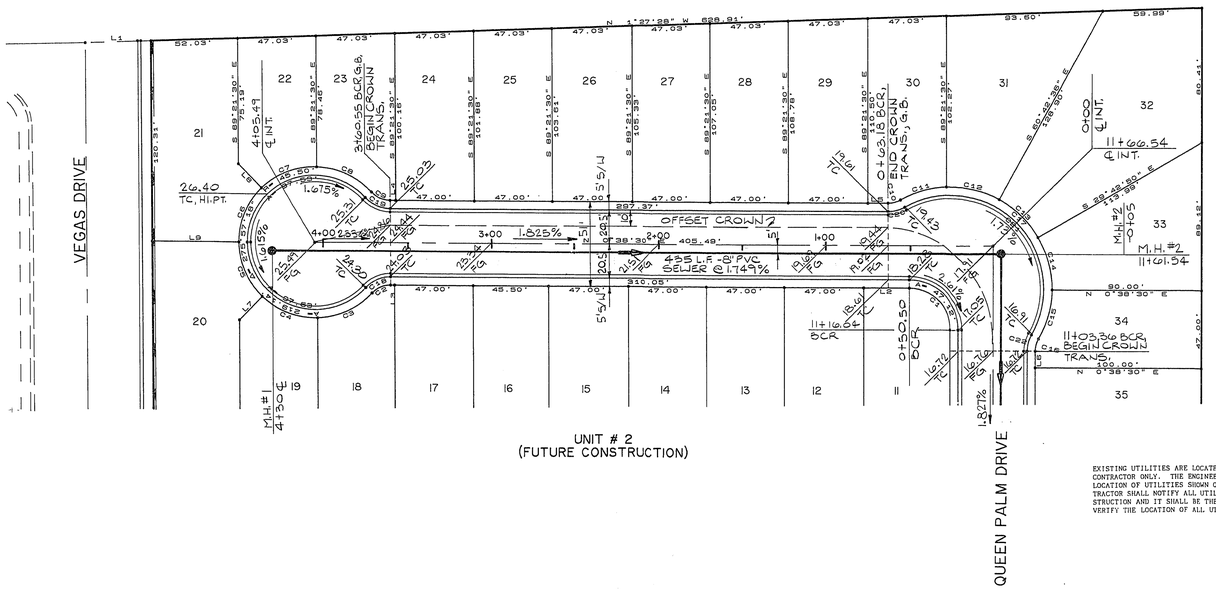

EXISTING UTILITIES ARE LOCATED ON PLANS FOR THE CONVENIENCE OF THE CONTRACTOR ONLY. THE ENGINEER BEARS NO RESPONSIBILITY FOR THE LOCATION OF UTILITIES SHOWN OR NOT SHOWN IN THE PLANS. THE CONTRACTOR SHALL NOTIFY ALL UTILITY COMPANIES BEFORE STARTING CONSTRUCTION AND IT SHALL BE THE RESPONSIBILITY OF THE CONTRACTOR TO VERIFY THE LOCATION OF ALL UTILITIES WITH THE UTILITY COMPANIES.

Call before you Dig.
1-800-227-2600
UNDERGROUND SERVICE (USA)
Avoid cutting underground utility lines. It's costly.

No.	DATE	BY	REVISION

Wade E. Jones
14/89

SOUTHWEST ENGINEERING
LAND PLANNING • MAPPING • DEVELOPMENT
1725 S. RAINBOW BLVD.-STE. 23-LAS VEGAS, NEVADA 89102
(702) 364-7090

TITLE: STREET & SEWER PLAN & PROFILE
OLIVE PALM CIRCLE

PROJECT: DESERT PALMS

W.O. No.	881004
BY	RICHARD S.
DATE	DEC. 88
SCALE	AS SHOWN

SHEET 9 OF 14 SHEETS

1074-4030-1

130