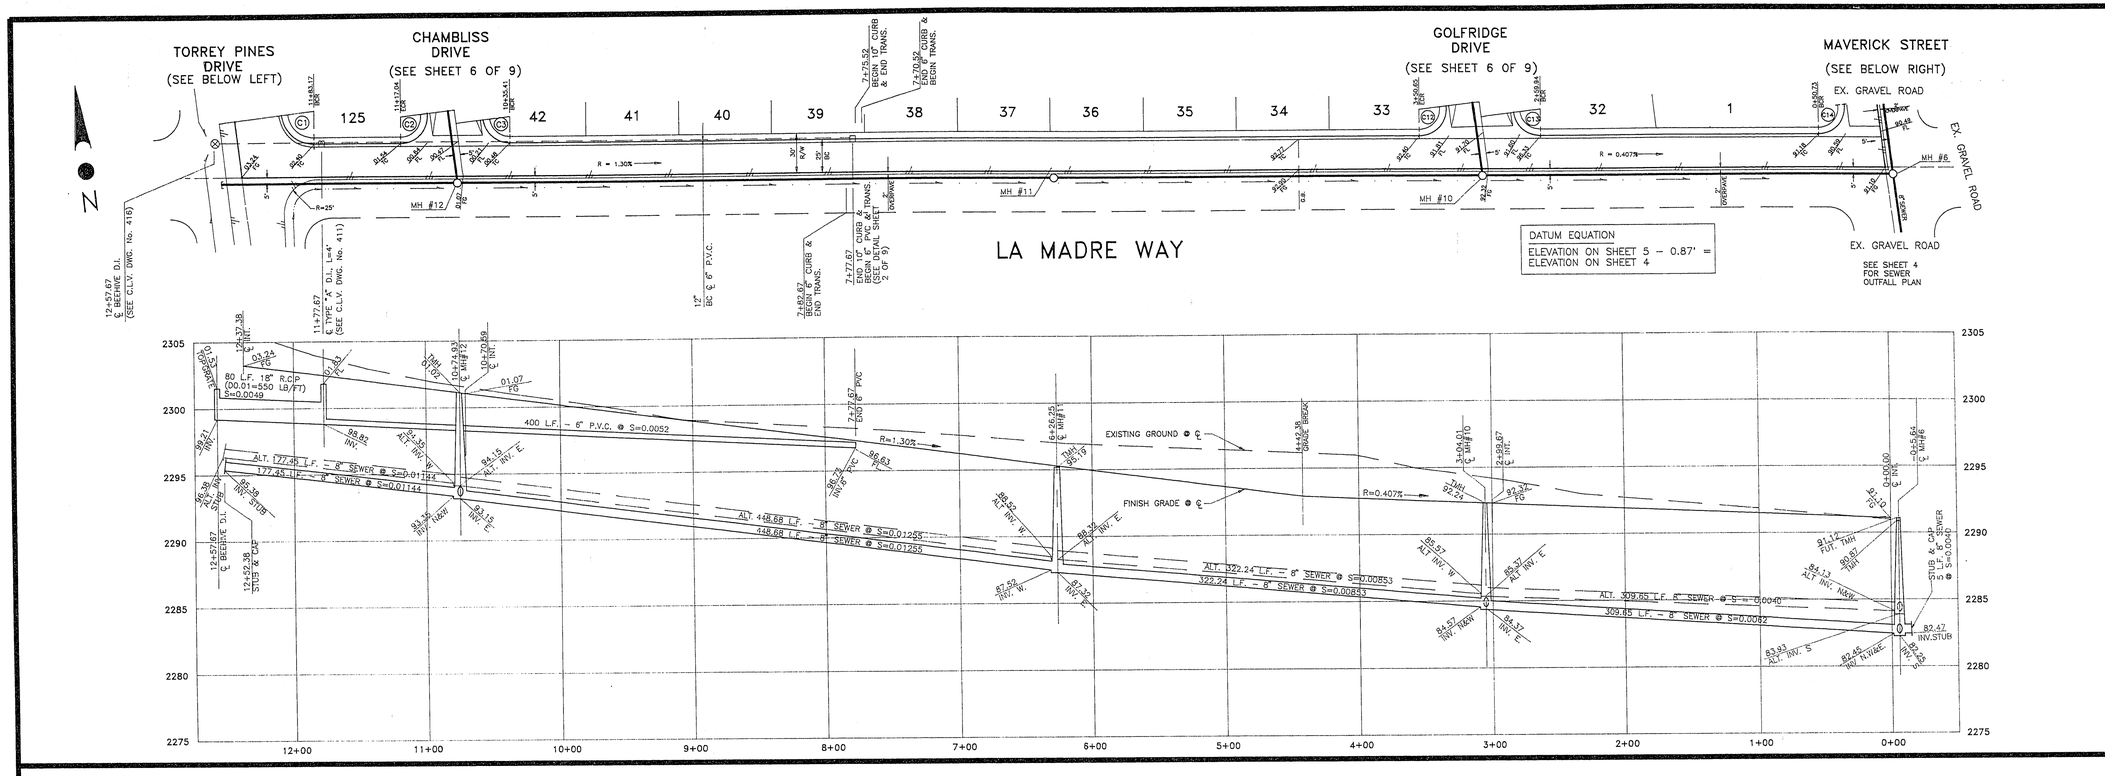

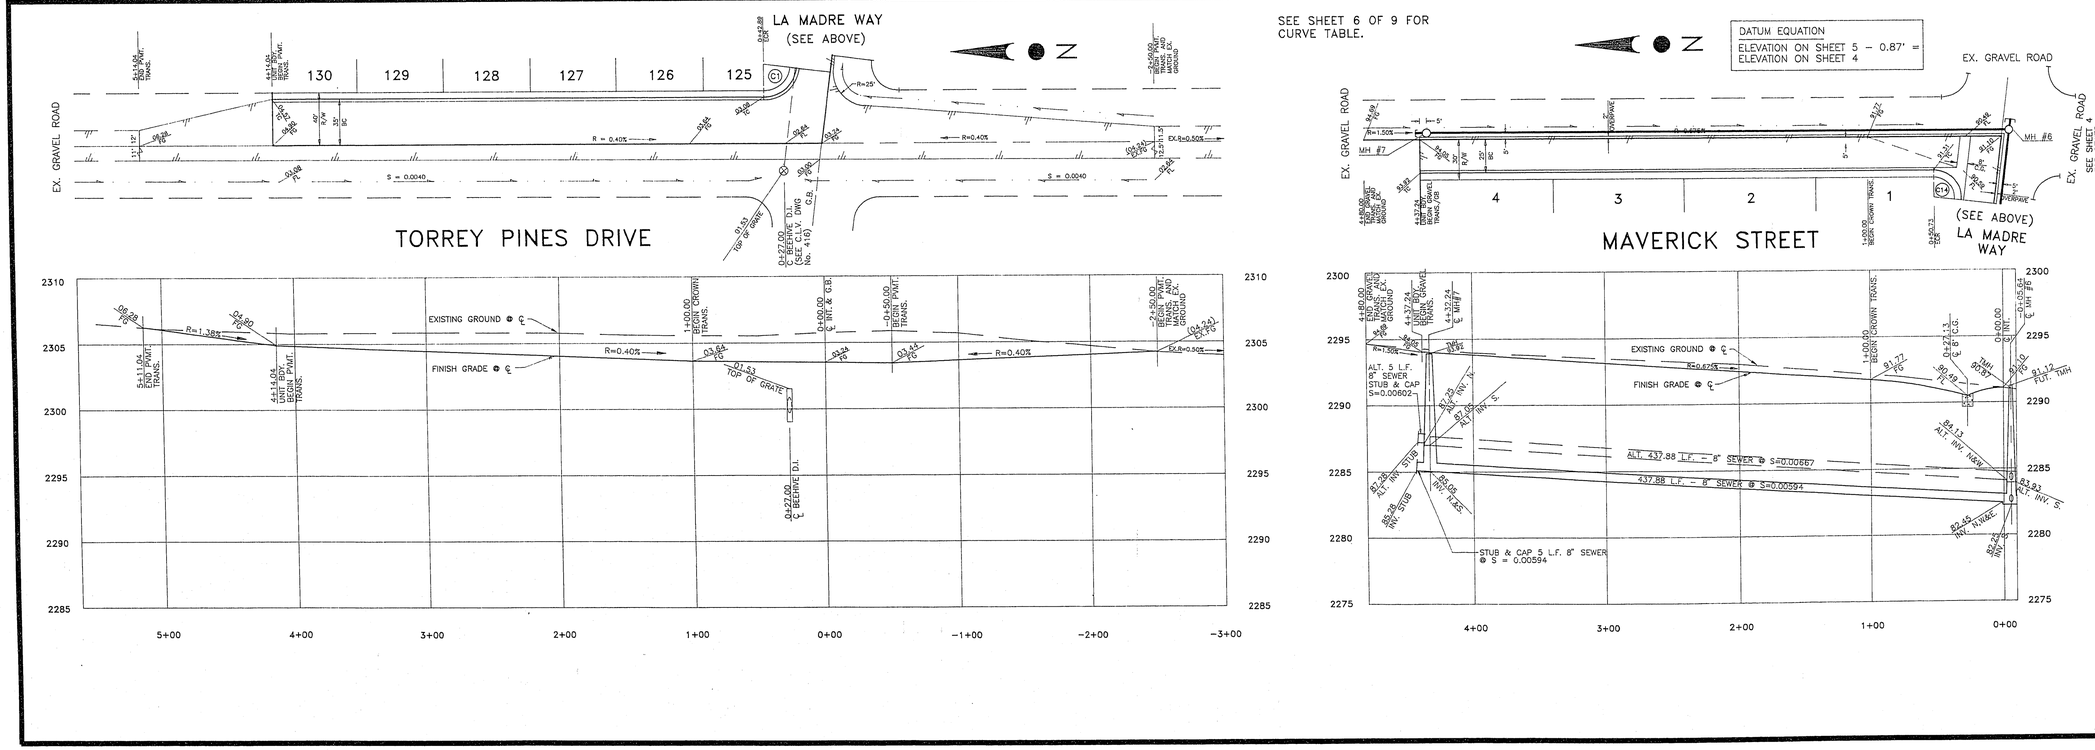

REVISIONS

NO.	DATE	DESCRIPTION	APPROVED

STATE OF NEVADA
EDWARD J. WOJCIK
CIVIL
No. 4117
REGISTERED PROFESSIONAL ENGINEER

E.J. WOJCIK ENGINEERING
CIVIL ENGINEERING CONSULTANT
620 South 11th Street, Suite 7
Las Vegas, Nevada 89101
Edward J. Wojcik, P.E.
(702) 366-1322

DESERT DREAM ESTATES UNIT 1

PLAN AND PROFILE

(v) SCALE: 1"=5'
(h) SCALE: 1"=50'
J.N. : 890201
DRAWN BY: TMC
CHECKED BY: EJW

SHEET NO. :
5 OF 9

1074-4090-1