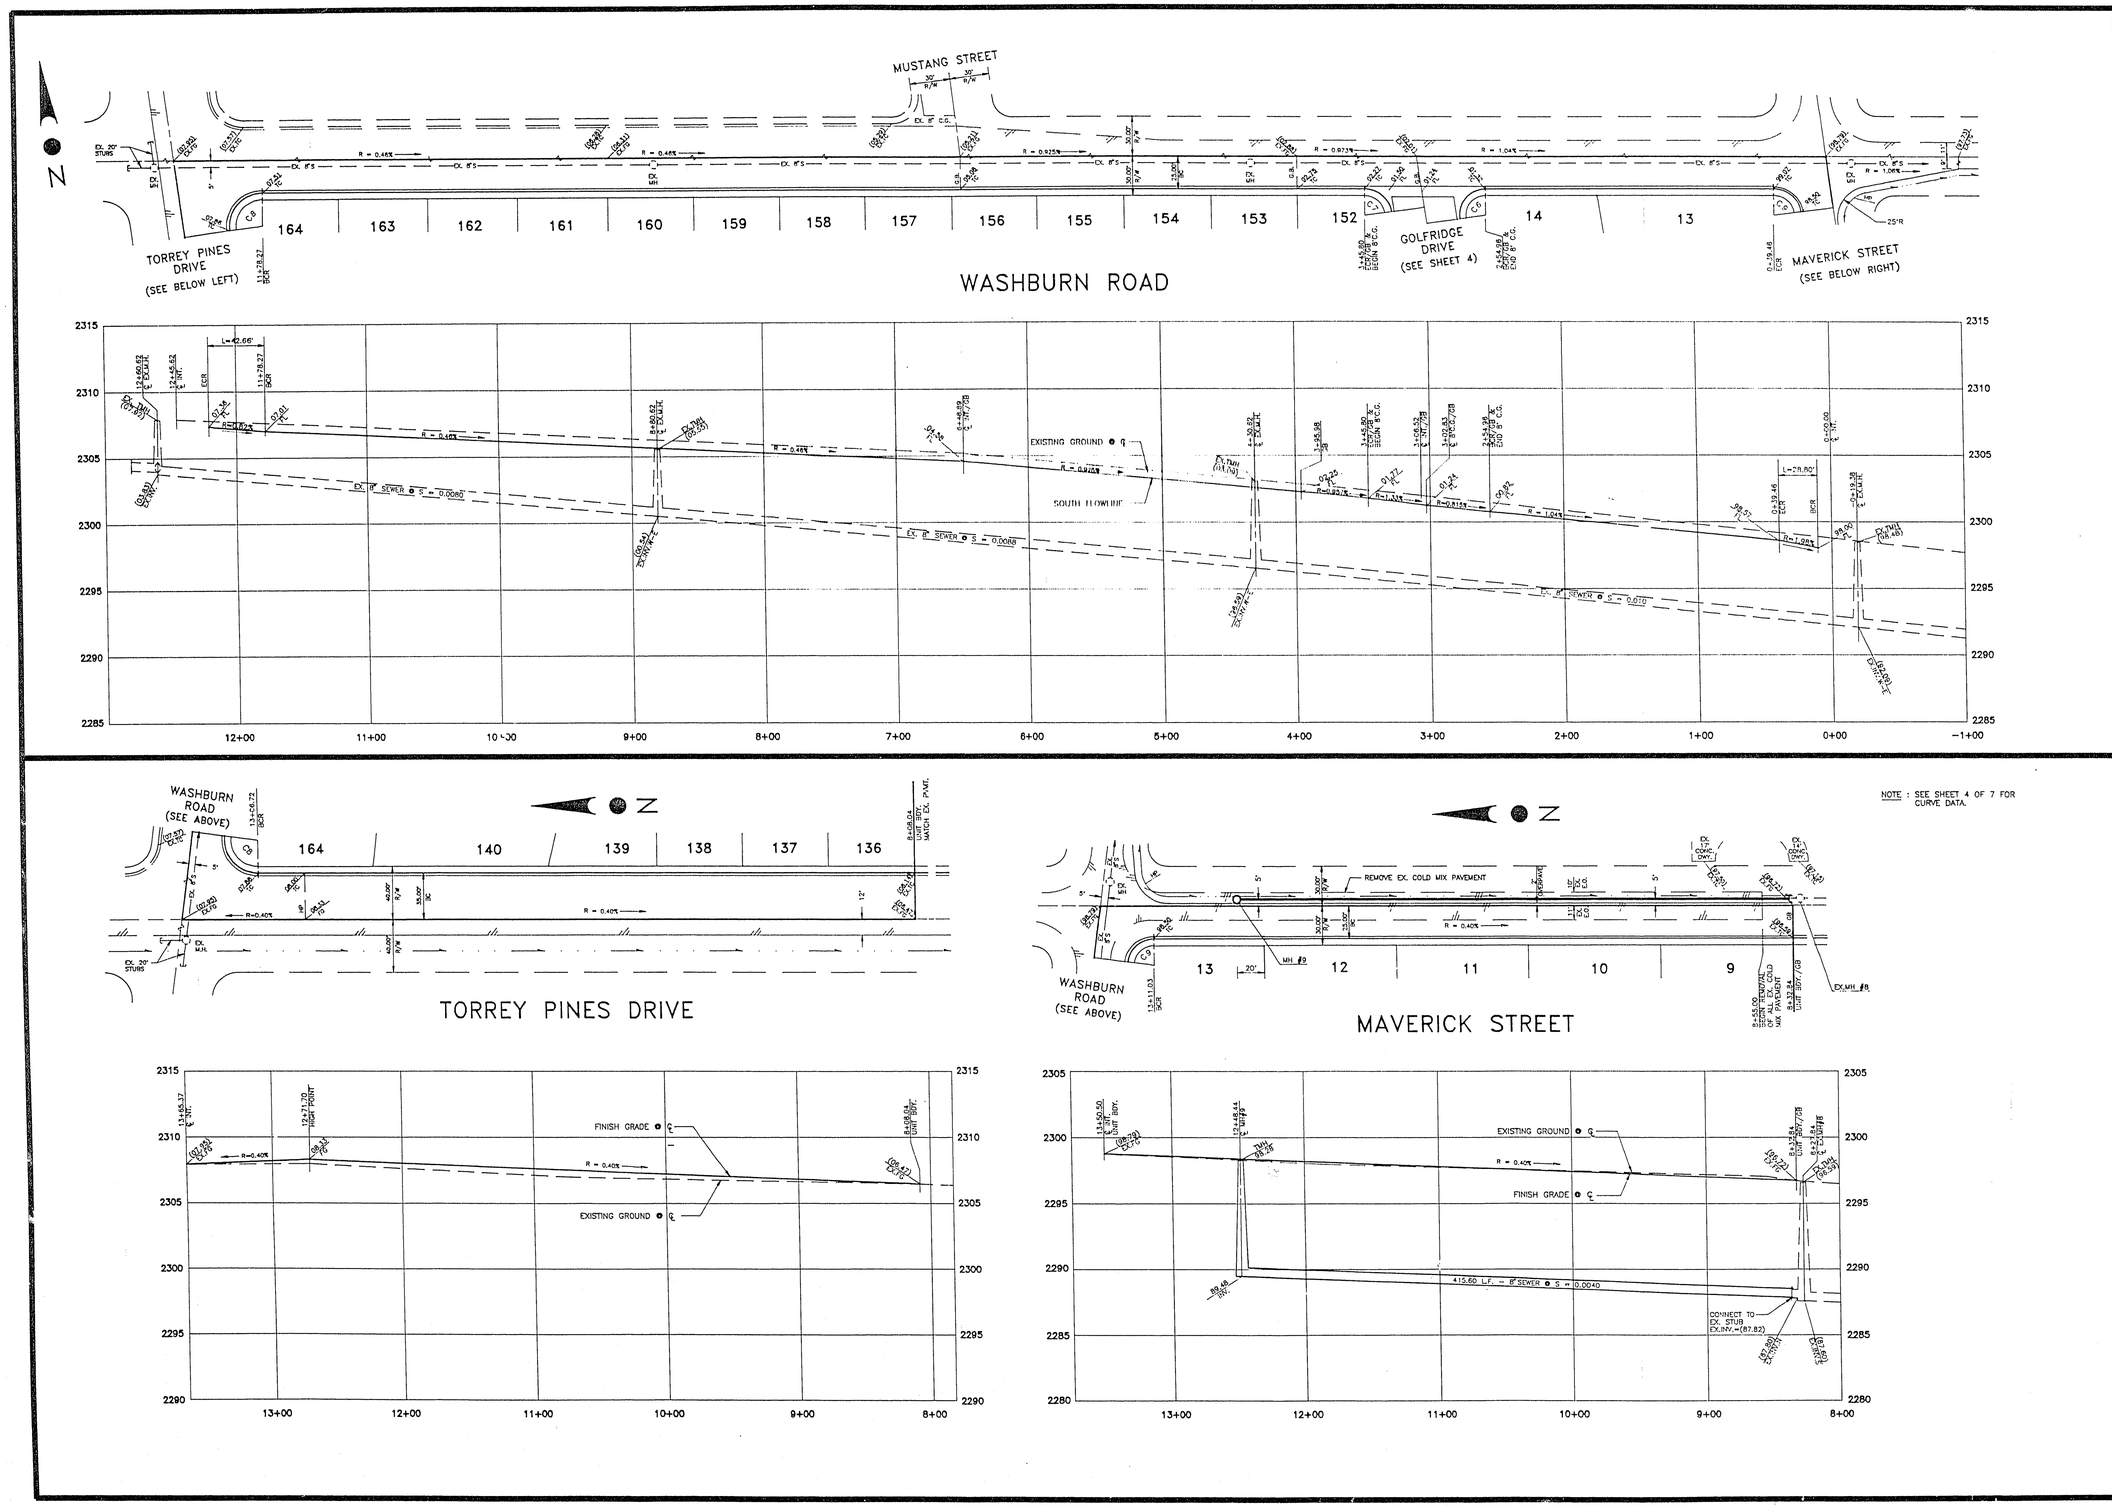

NOTE : SEE SHEET 4 OF 7 FOR CURVE DATA.

REVISIONS			
NO.	DATE	DESCRIPTION	APPROVED

PROFESSIONAL ENGINEER STATE OF NEVADA
EDMUND J. WOJCIK
REGISTERED
CIVIL
No. 3217
4-6-91

E.J. WOJCIK ENGINEERING
CIVIL ENGINEERING CONSULTANT
620 South 11th Street, Suite 7
Las Vegas, Nevada 89101
Edmund J. Wojcik, P.E.
(702) 366-1322

DESERT DREAM ESTATES UNIT 3

PLAN AND PROFILE

(v) SCALE: 1"=5'
(h) SCALE: 1"=50'
J.N. : 890201
DRAWN BY: TMC
CHECKED BY: EJW

SHEET NO. :
3 OF 7

DESDR3-3

1074-4090-3