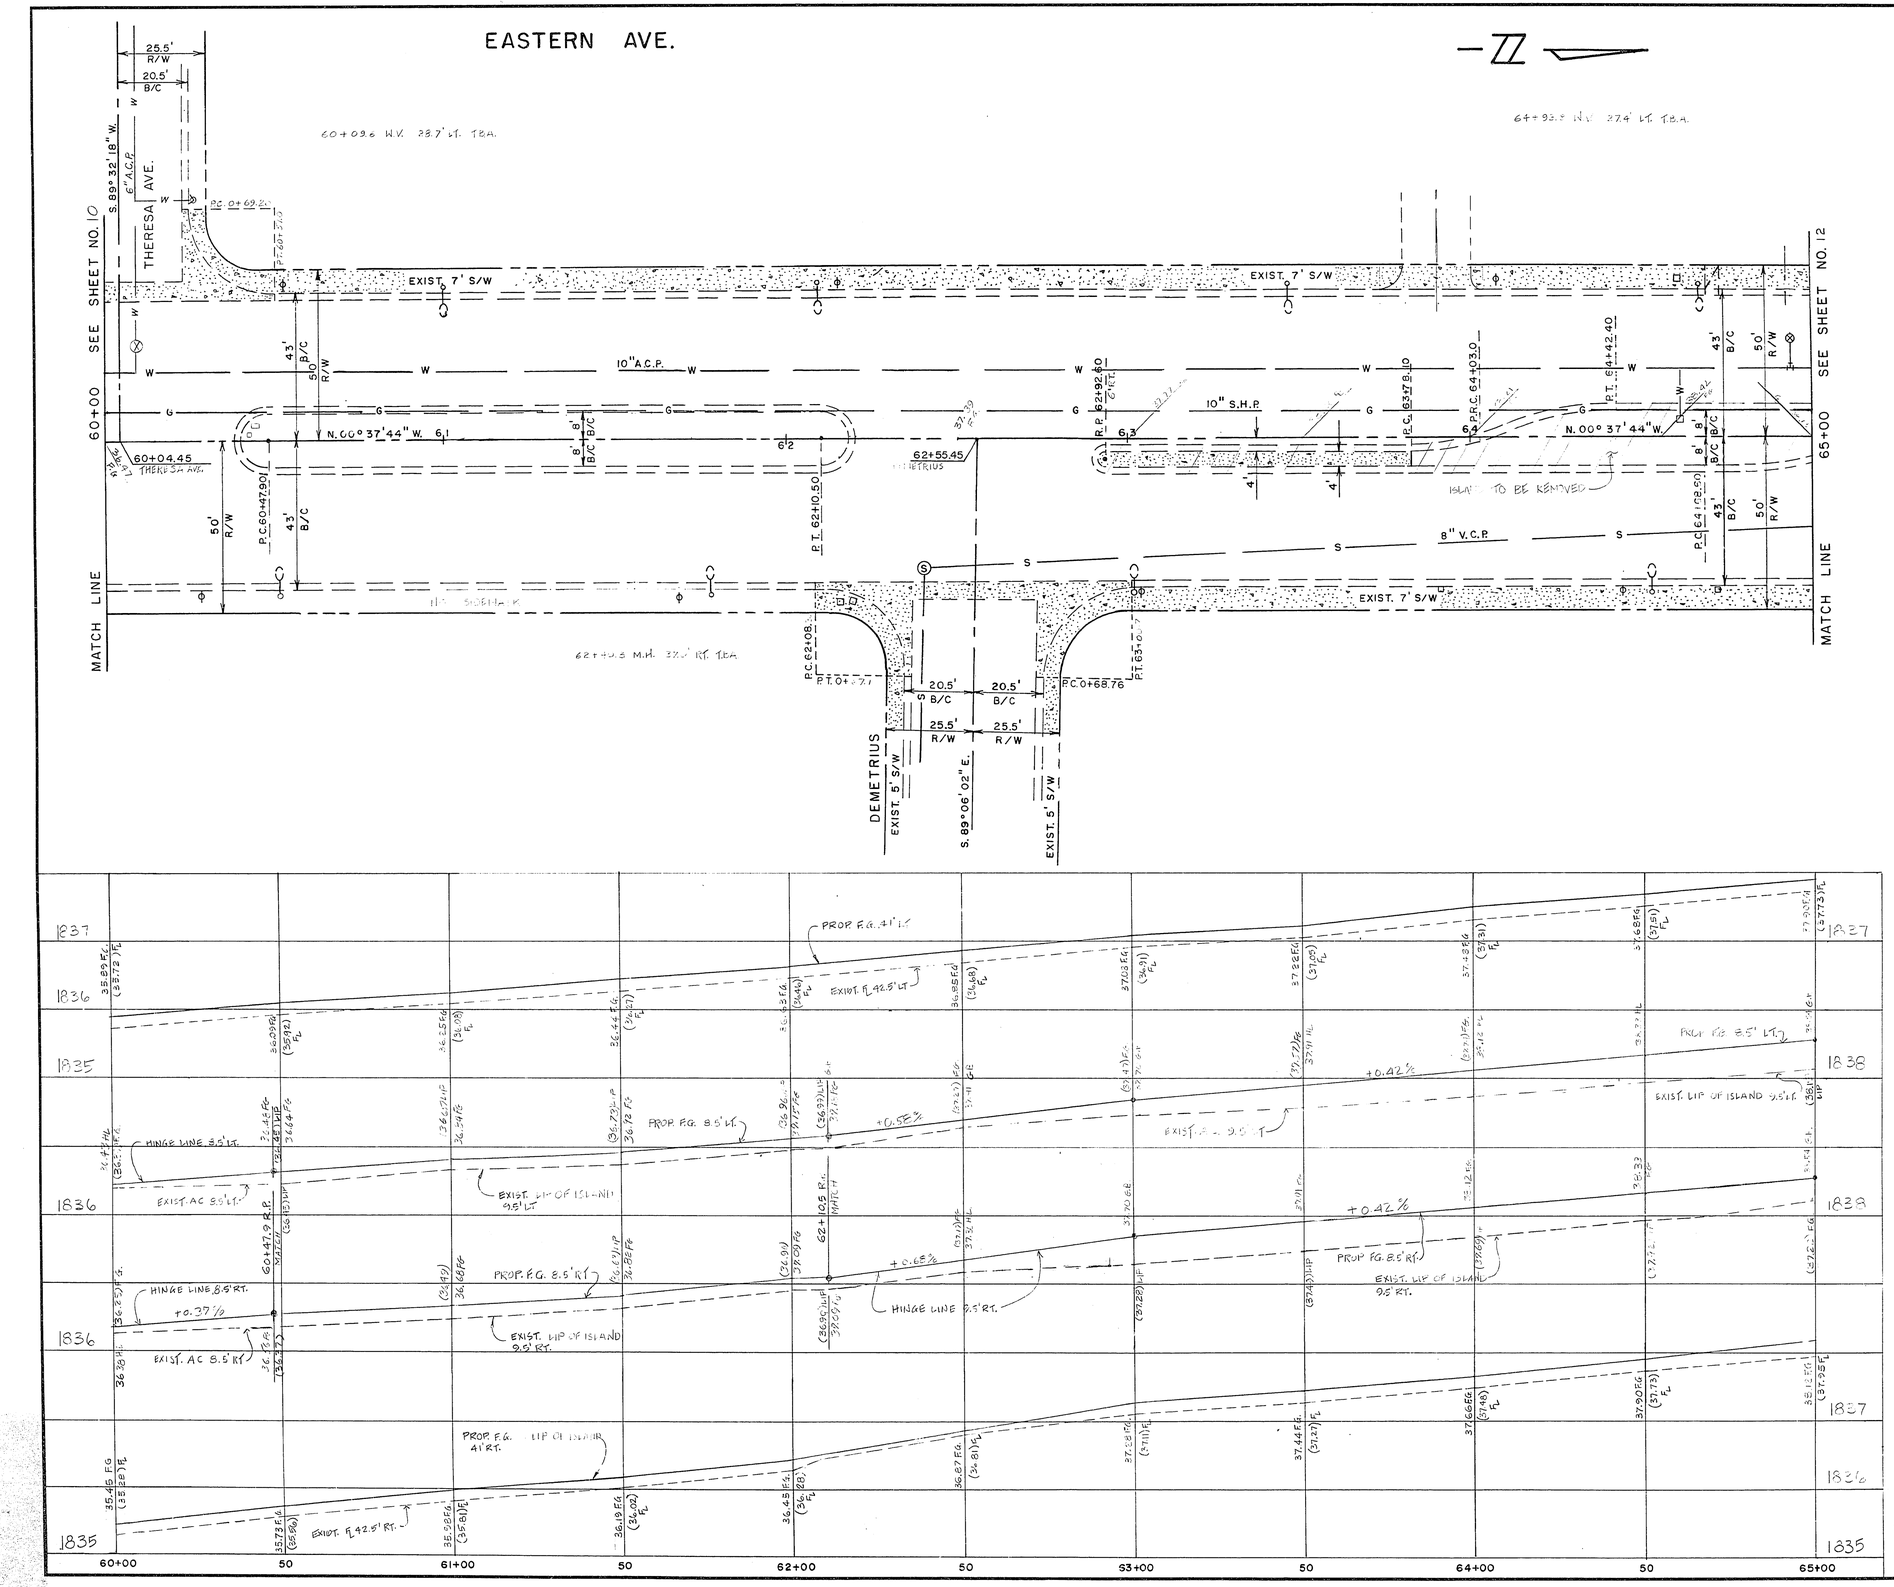

Revisions	Date

Scale (h) 1" = 20' | Scale (v) 1" = 1' | W.U. 2134

Fld. bk. no. 81-6X | Date

Design by C. KREHNOVI | Drawn by P.S. / M. GOMEZ

Department of Public Services — Engineering Design Division

EASTERN AVE.

BONANZA ROAD To OWENS AVE.

PLAN & PROFILE

CITY OF LAS VEGAS — CLARK COUNTY, NEVADA

Drawing no. 107-V1211 | 11/28

DG. 4-1-174