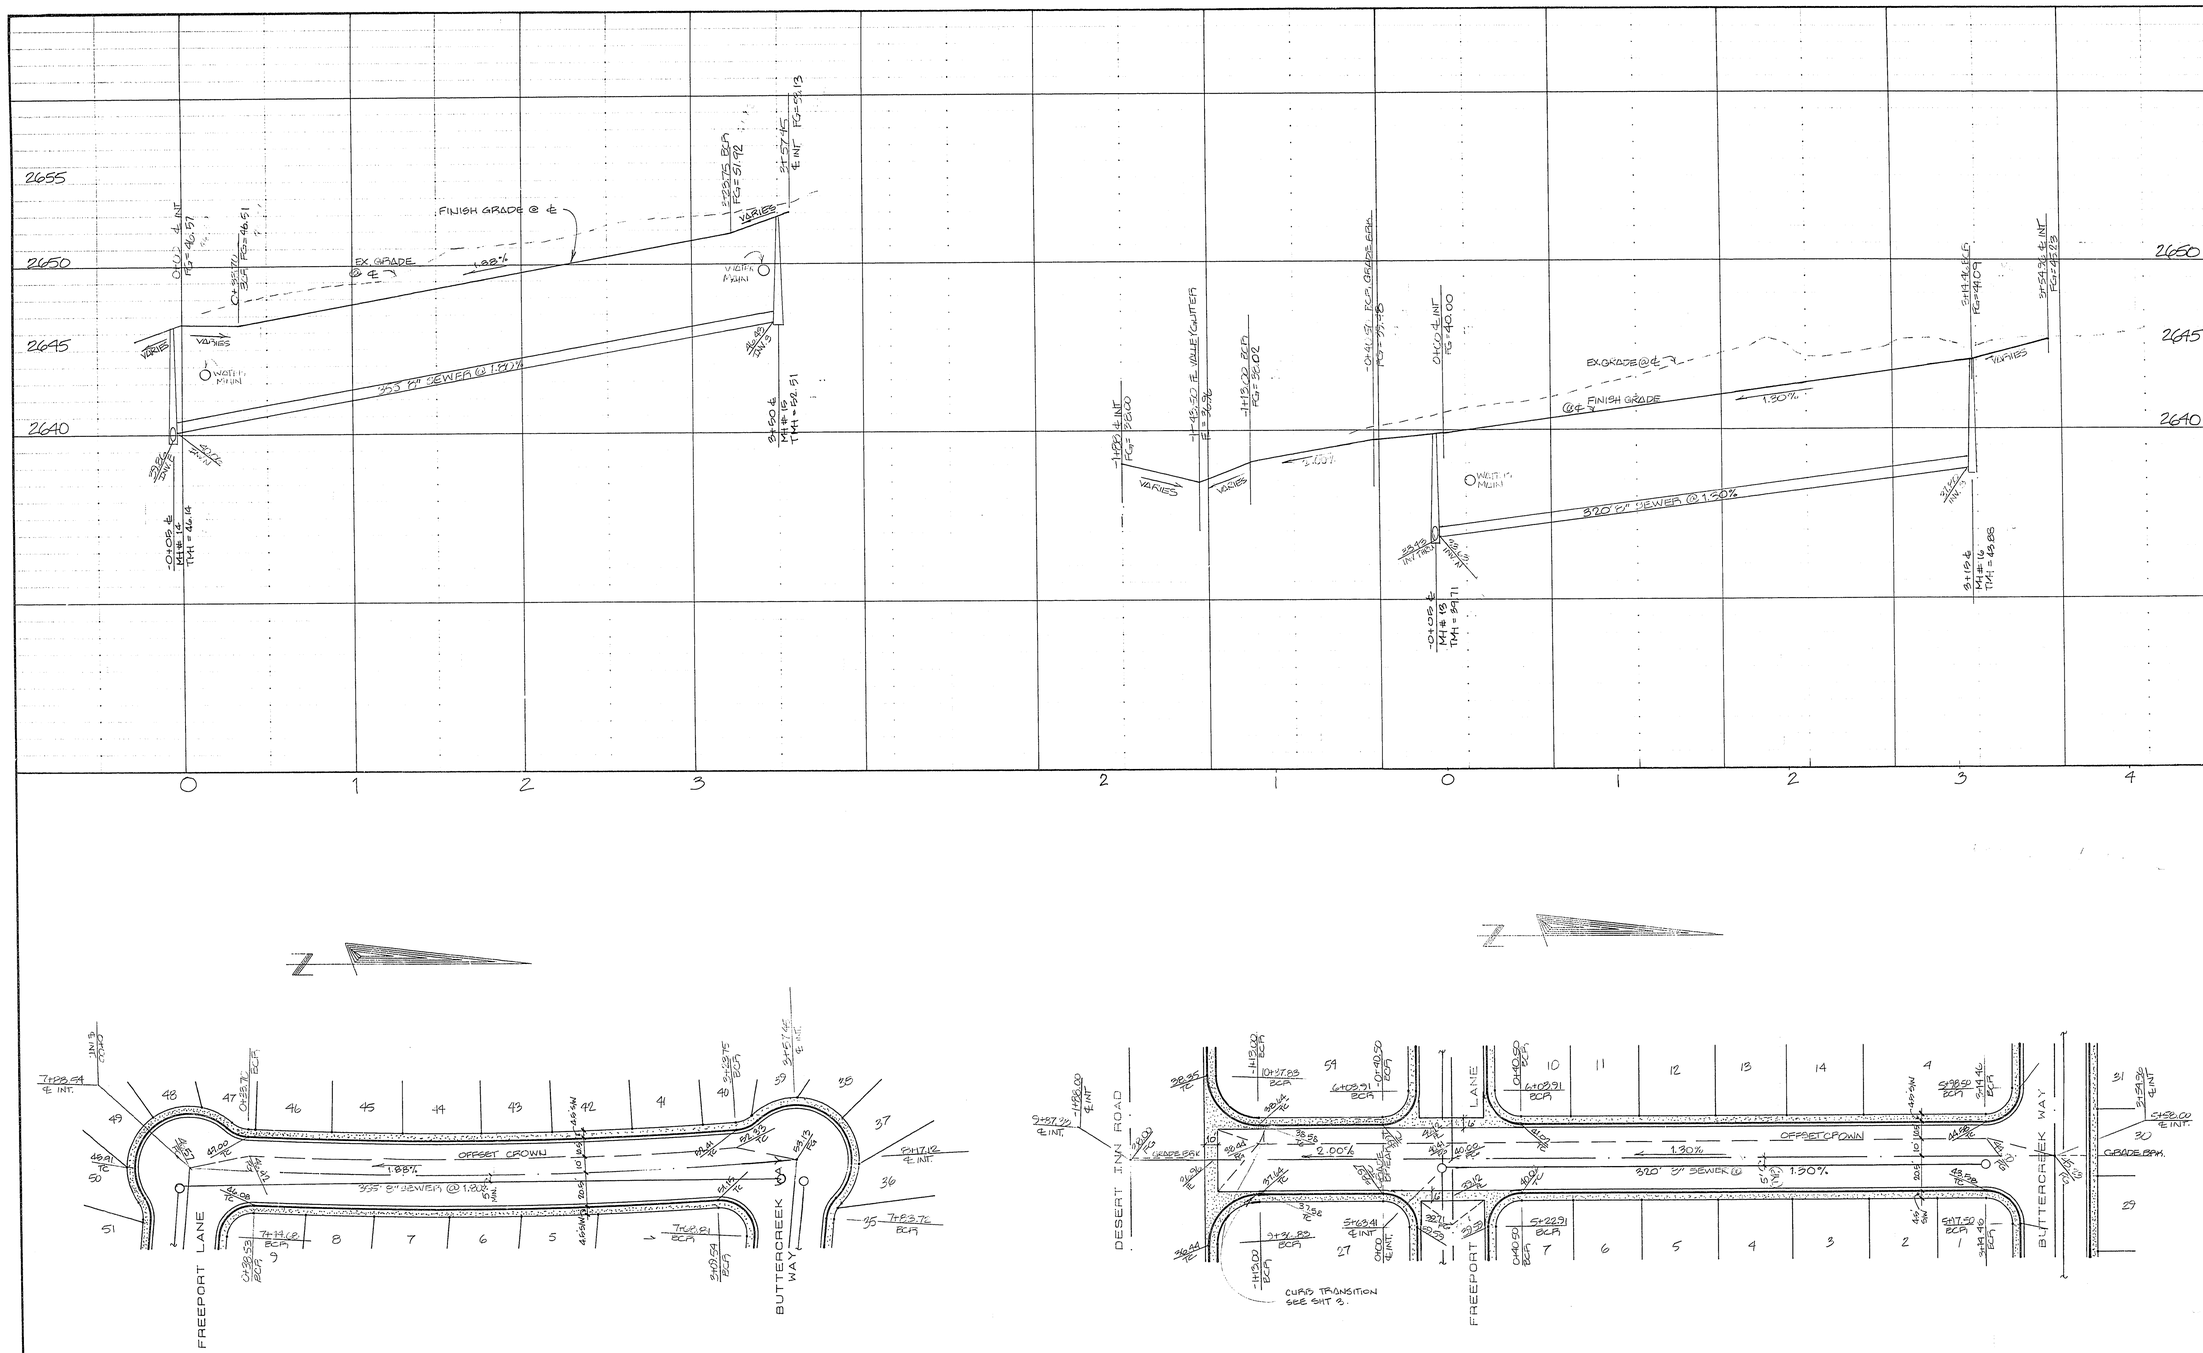

No.	DATE	BY	REVISION

3/24/88

SOUTHWEST ENGINEERING
CONSULTING ENGINEERS • PLANNERS
2601 W. CHARLESTON BLVD
LAS VEGAS, NV 89102
(702) 877-9700

TITLE: SUMMERFIELD LANE & NIGUL WAY
SEWER & STREET PLAN & PROFILE

PROJECT: PHASE 2
EDGEWATER

W.O. No:	871002
BY	ADRIANA
DATE	2/88
SCALE	HOR: 1"=40' VERT: 1"=4"

SHEET 5 OF 9 SHEETS

6-9-51

307Y-4000-2