NORTH

GRAPHIC SCALE
40 0 20 40 80
1" = 40'

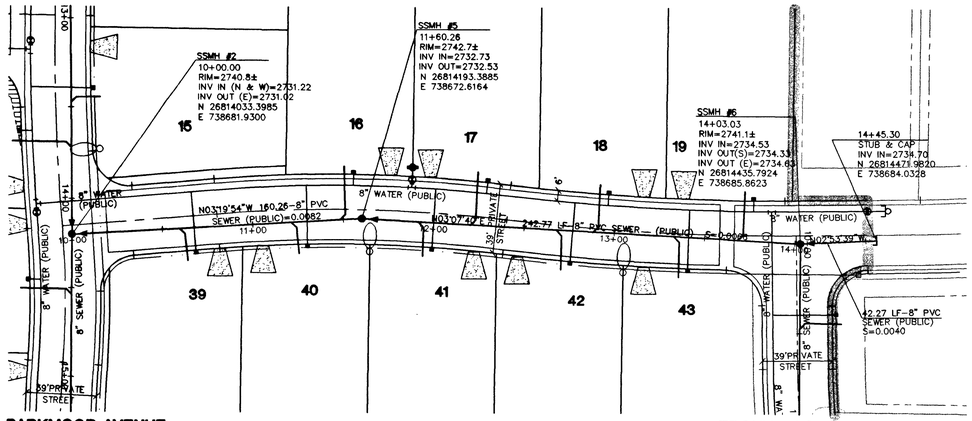

PARKMOOR AVENUE
SEE SHEET SS1

EBONY ROCK AVENUE
SEE TO RIGHT

SILVER VALLEY STREET

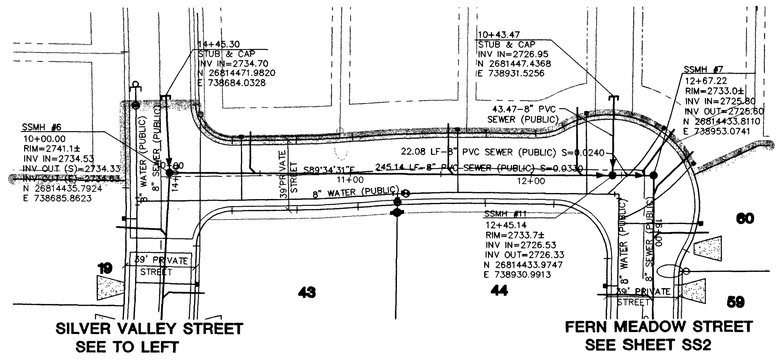

SILVER VALLEY STREET
SEE TO LEFT

FERN MEADOW STREET
SEE SHEET SS2

EBONY ROCK AVENUE

NORTH

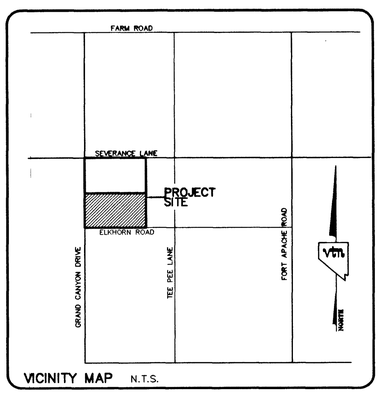

VICINITY MAP N.T.S.

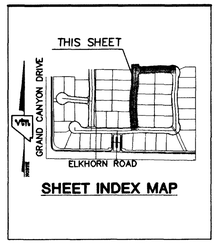

SHEET INDEX MAP

CONTRACTOR NOTE:
CONTRACTOR SHALL VERIFY HORIZONTAL AND VERTICAL LOCATION OF EXISTING UTILITIES AND NOTIFY THE DESIGN ENGINEER IMMEDIATELY OF ANY DISCREPANCIES PRIOR TO CONSTRUCTION.

PRIVATE STREET NOTE:
ALL PRIVATE STREETS ARE PUES CLV SEWER ESMT'S.
& PUBLIC DRAINAGE ESMT'S. TO BE PRIVATELY MAINTAINED.

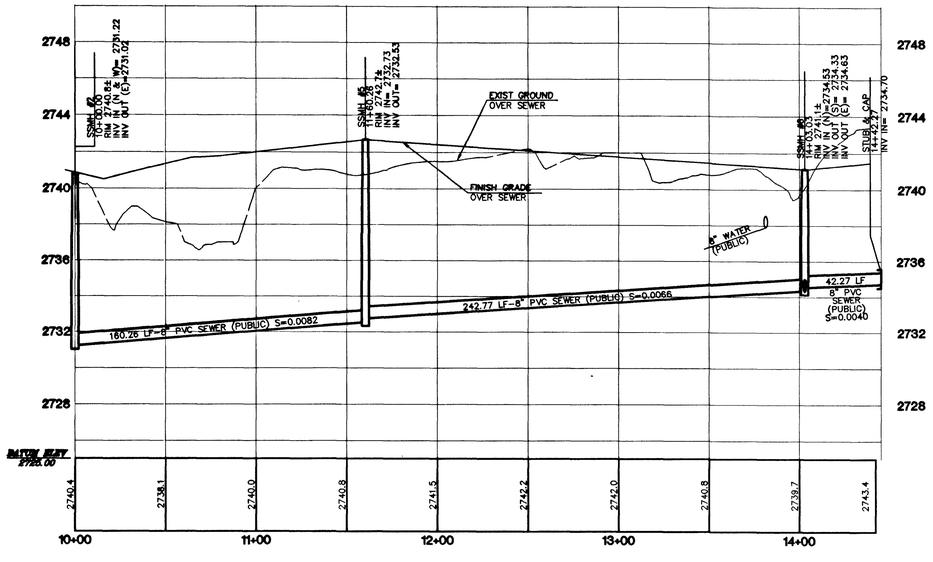

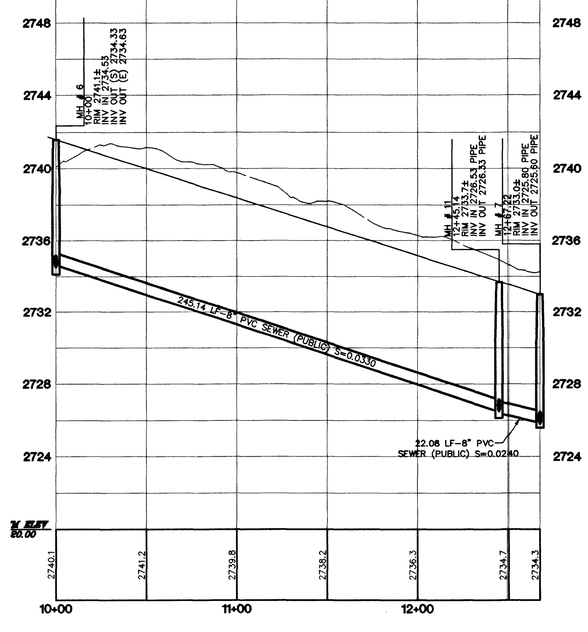

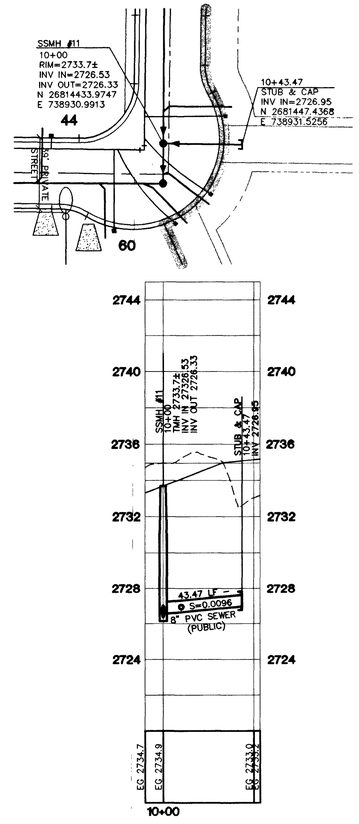

BENCHMARK

PROJECT DATUM: NORTH AMERICAN VERTICAL DATUM OF 1988 (NAVD88)

PROJECT BENCHMARK: CLARK COUNTY BENCHMARK 1C9030N4
NAVD88 ELEVATION: 819.508 METERS (2688.67 FEET)

RIVET AND SQUARE ALUMINUM PLATE IN THE SOUTHEAST CORNER OF A ELECTRICAL CABINET BASE (#DD720), 200 FT. SOUTH AND 40 FT. WEST CENTENNIAL PKWY. AND GRAND CANYON DR.

BASIS OF BEARING

THE BASIS OF BEARINGS FOR THIS PROJECT IS NORTH 00°06'46" WEST BEING THE WEST LINE OF THE SOUTHWEST QUARTER (SW 1/4) OF THE SOUTHEAST QUARTER (SE 1/4) OF SECTION 18, TOWNSHIP 19 SOUTH, RANGE 60 EAST, M.D.M., CLARK COUNTY, NEVADA, AS SHOWN ON A RECORD OF SURVEY ON FILE IN THE CLARK COUNTY, NEVADA, RECORDER'S OFFICE, IN FILE 114 AT PAGE 57.

Avoid cutting underground utility lines. It's costly.
Call before you Dig
1-800-227-2600

Avoid overhead power line contact. It's costly.
Call before you Overhead
1-702-593-6111

47409

REVISION	BY	DATE	REV

PERMA-BILT HOMES
715 POLLOCK DRIVE, SUITE 104
LAS VEGAS, NEVADA 89119
(702) 898-9100

CITY OF LAS VEGAS, NEVADA

2727 SOUTH RAINBOW BOULEVARD LAS VEGAS, NEVADA 89146-5148
PH. (702) 873-7550 FAX (702) 362-2597
nevada CONSULTING ENGINEERS ● PLANNERS ● LAND SURVEYORS

SEWER PLAN AND PROFILE
SILVER VALLEY STREET
EBONY ROCK AVENUE

ELKHORN/GRAND CANYON

DRAWN BY: HLA	MARCH, 2002	SCALE:	1"=40' HORIZ. 1"=4' VERT.
DESIGNED BY: HLA	MARCH, 2002		
CHECKED BY: AY	MARCH, 2002		
PROJECT NO: 5897			

PROFESSIONAL ENGINEER STATE OF NEVADA No 12811 DANIEL HOOD CIVIL
7-31-02

SHEET
SS3
20 OF 27 SHEETS
DRAWING NO.
3074-4736-1

R:\SRVTUNTI\15897-SS01.DWG, SS3, 07/31/2002 10:44:12 AM, CUTTED BY: J.A.