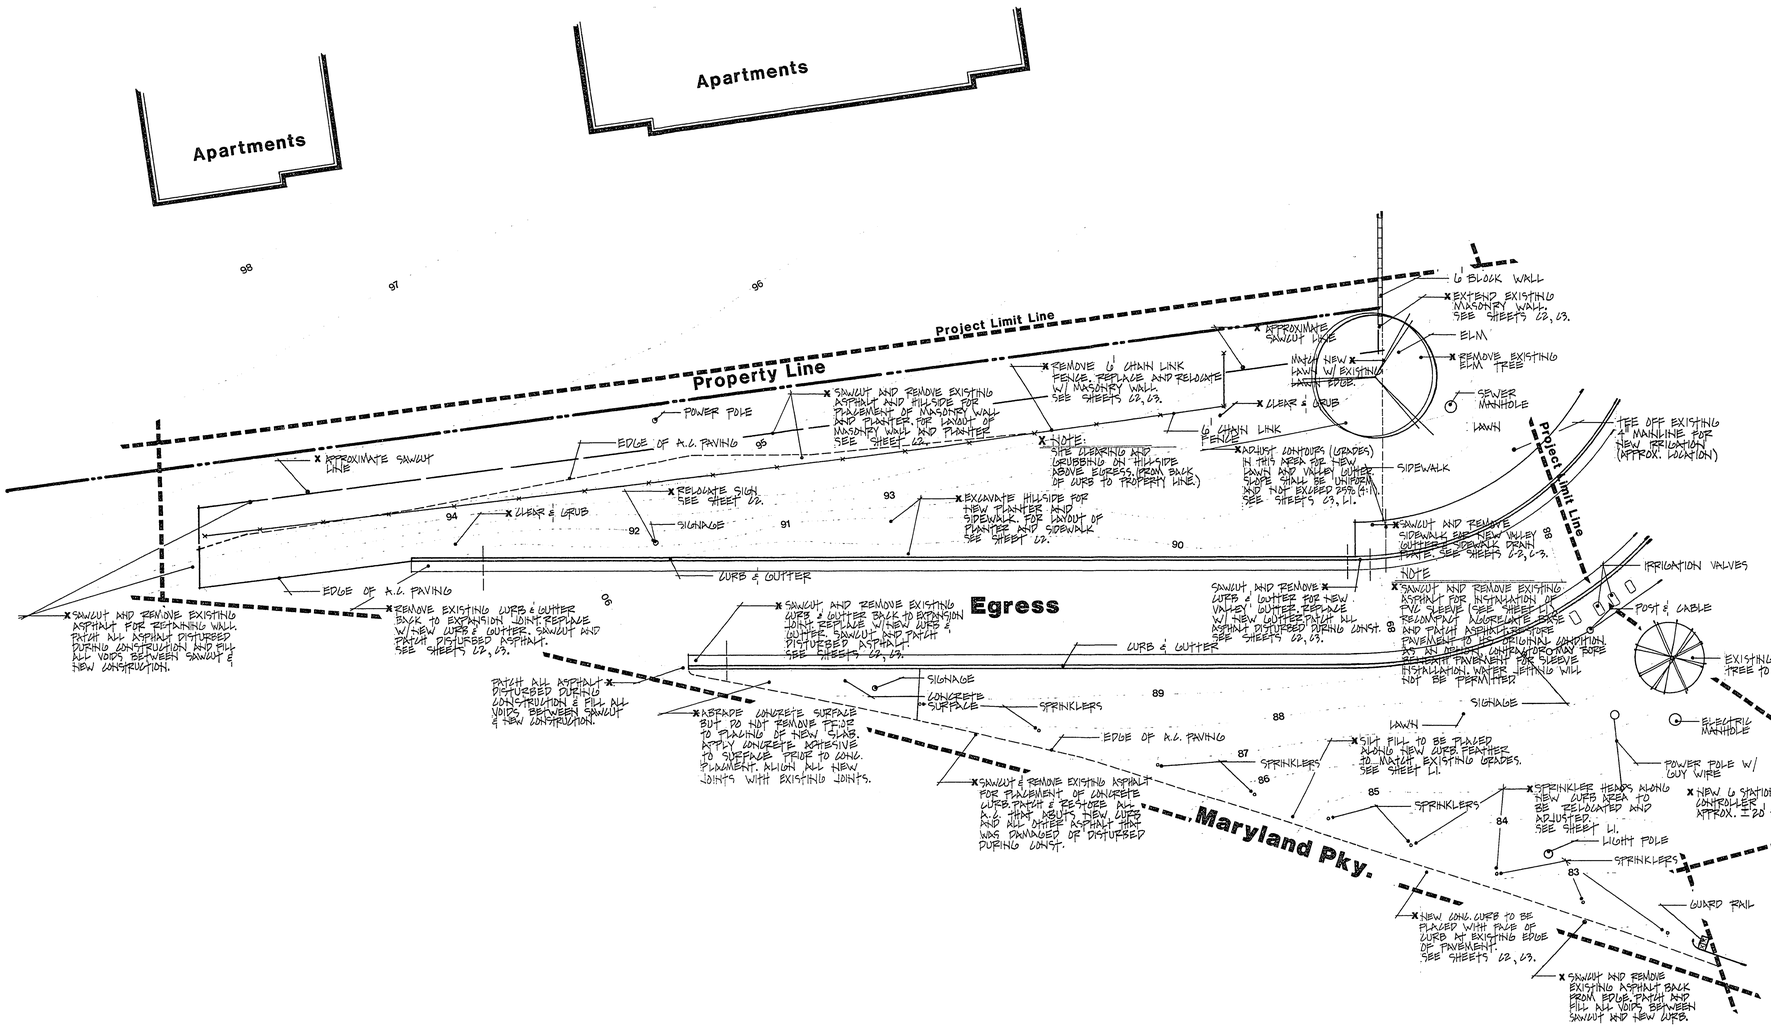

General Notes:

X Indicates a change in construction, or new construction to take place. Repair or patch any and all existing site elements disturbed during construction activities.

North
Assumed Elevation 100.00

City of Las Vegas, Nevada
Department of Design and Development
Thomas B. Graham, AICP, RLA, Director

DESIGN BY: DHJ/CML
DRAWN BY: CML
SCALE: 1"=10'
DATE: 5/3/88

REVISIONS	DATE

DEREK H. JOHNSON, LANDSCAPE ARCHITECT, NO. 128, STATE OF NEVADA

Egress Drive at Cashman Field
Existing Site Plan/Demolition

PROJECT NO.

DRAWING NO. 513-58

SHEET 2 OF 6

C1