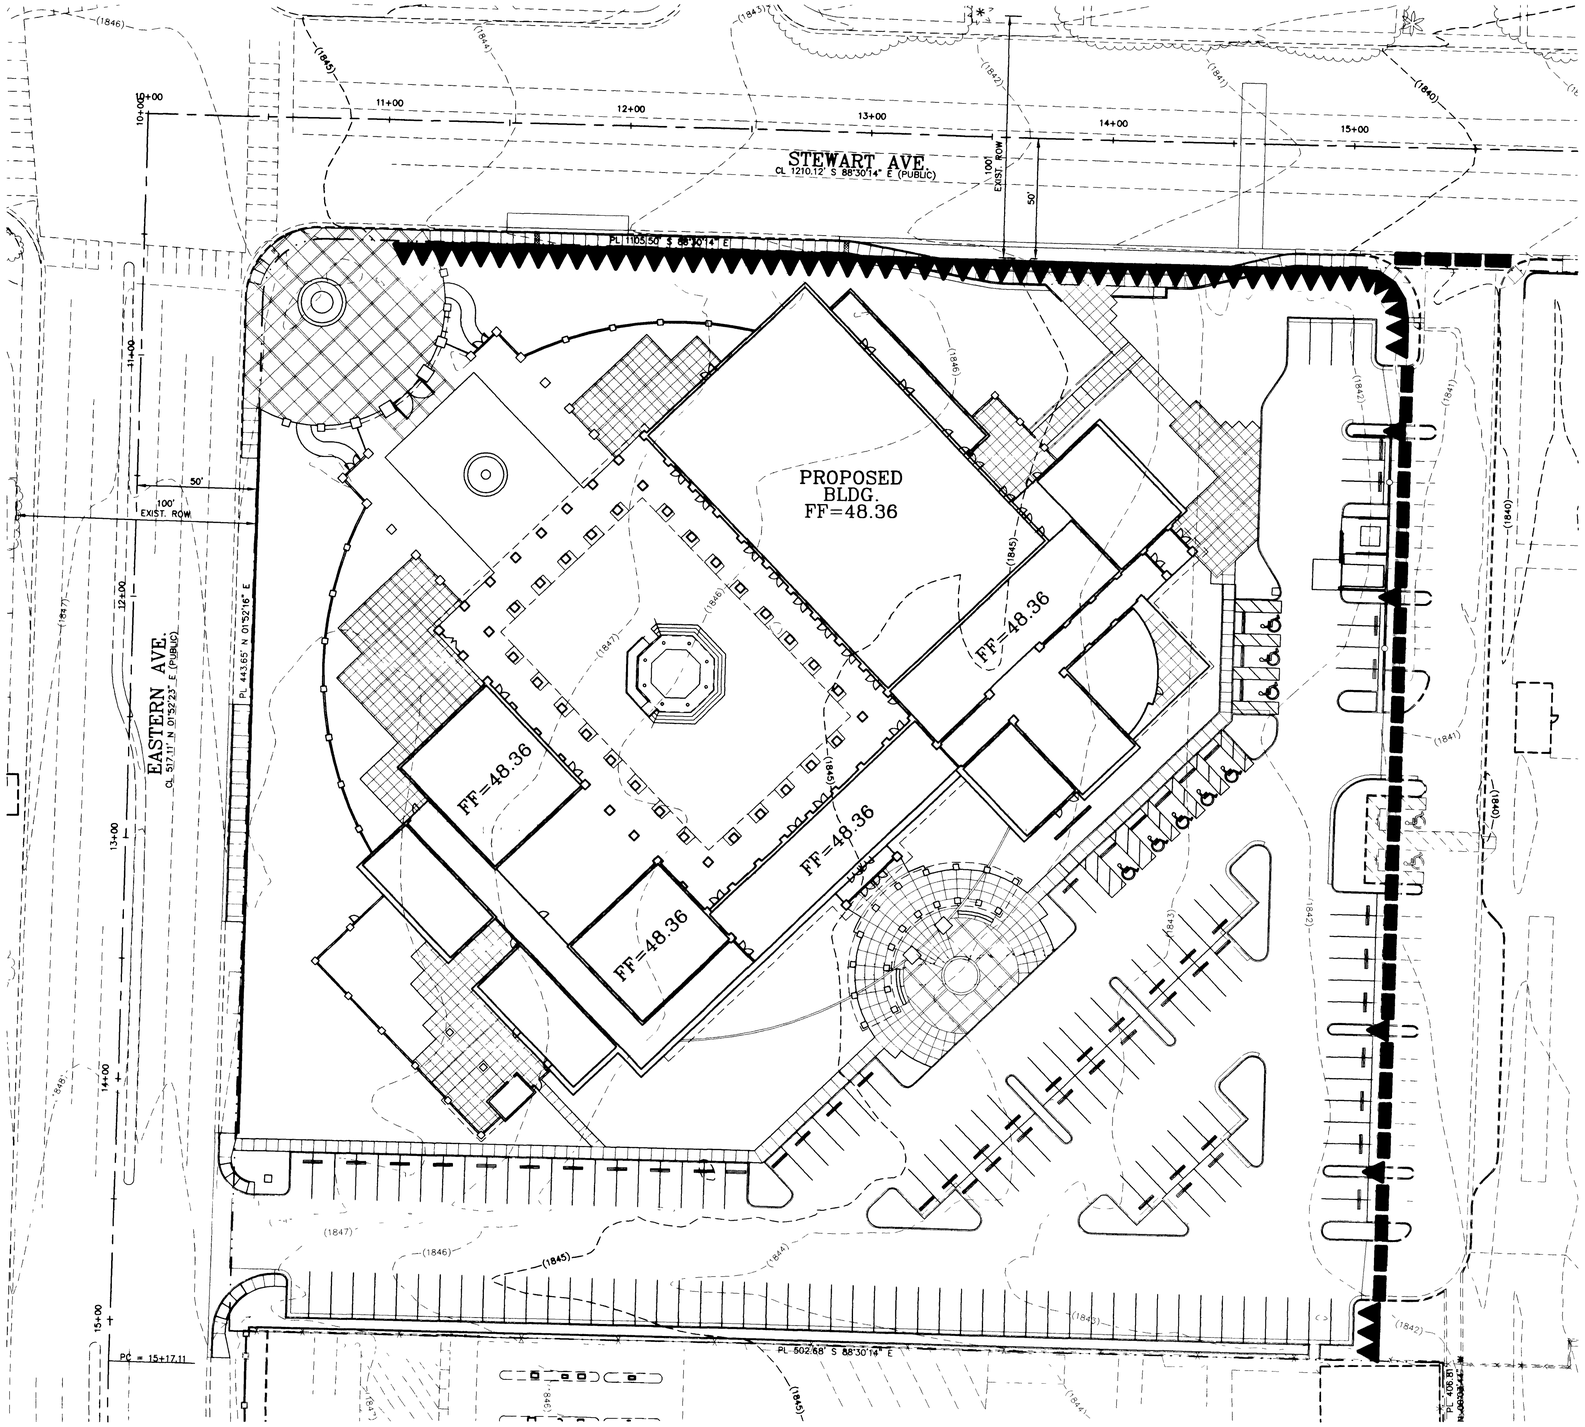

NORTH

GRAPHIC SCALE

30 0 15 30 60

(IN FEET)
1 inch = 30 ft.

LEGEND

STRAW BALE LOCATION (TYP.) (SEE DETAIL THIS SHEET)

SANDBAG LOCATION (TYP.) (SEE DETAIL THIS SHEET)

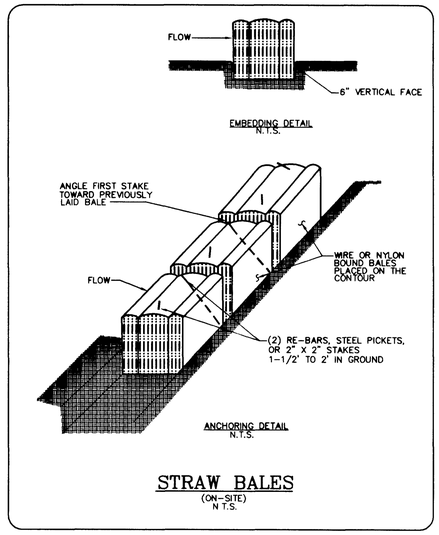

STRAW BALES

(ON-SITE)
N.T.S.

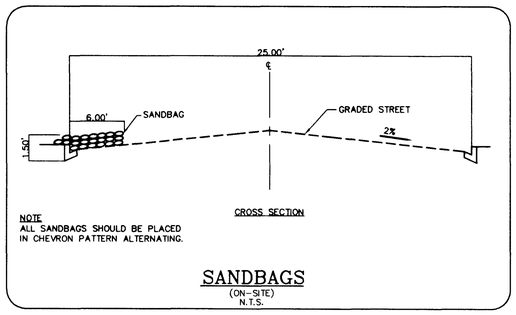

NOTE
ALL SANDBAGS SHOULD BE PLACED IN CHEVRON PATTERN ALTERNATING.

SANDBAGS

(ON-SITE)
N.T.S.

NOTE

STATE OF NEVADA DEPARTMENT OF CONSERVATION AND NATURAL RESOURCES: STORMWATER PERMITS ARE REQUIRED BY FEDERAL LAW FOR CONSTRUCTION ACTIVITIES THAT DISTURB FIVE OR MORE ACRES AND DISCHARGE STORMWATER. U.S. STORMWATER GENERAL PERMIT NO. GNV0022241 HAS BEEN ISSUED BY THE STATE OF NEVADA TO MEET THIS REQUIREMENT. THE CONTRACTOR SHALL SECURE AND PAY FOR THE STORM WATER PERMIT. CONTRACTOR SHOULD CONTACT THE NEVADA DEPARTMENT OF ENVIRONMENTAL PROTECTION BUREAU OF WATER POLLUTION CONTROL AT 555 WASHINGTON AVENUE, ROOM 4300, LAS VEGAS, NEVADA 89108, PHONE (702) 486-2873 FOR INFORMATION AND PROPER FILING PROCEDURE.

NOTE
THE INFORMATION ON THIS SHEET IS REQUIRED DURING CONSTRUCTION ONLY.

BENCHMARK

CLV BM 2LV0136W4: RIVET & PLATE IN TOP OF CURB, S.E. RETURN, STEWART AVENUE AND EASTERN AVENUE, ELEVATION: 1846.08', 562.69 m (NAVD88)

BASIS OF BEARING

S 44°48'20" E, BEING THE GRID BEARING BETWEEN CLARK COUNTY GIS CONTROL POINTS 816 AND 827, AS SHOWN ON A RECORD OF SURVEY IN FILE 88, PAGE 53 OF SURVEYS, OFFICIAL RECORDS, CLARK COUNTY, NEVADA.

Avoid cutting underground utility lines. It's costly.
Call before you Dig
1-800-227-2600

SAFETY ALERT
Call Before You Overhead
1-702-593-6111

CITY OF LAS VEGAS NEVADA

REVISIONS

CONSULTANT
Nevada By Design
ENGINEERING CONSULTANTS
3515 East Harmon Avenue
Las Vegas, Nevada 89121
Phone (702) 938-1525
Fax: (702) 938-1530

DEPARTMENT OF PUBLIC WORKS

EAST LAS VEGAS
NEIGHBORHOOD/SENIOR CENTER

STORM WATER POLLUTION PREVENTION PLAN

STAMP:
NATIONAL ENGINEER CLAYTON NEUSER CIVIL NO. 14132 NEVADA
9/21/01

DEPARTMENT OF PUBLIC WORKS
ARCHITECTURAL SERVICES
400 EAST STEWART AVENUE
LAS VEGAS, NEVADA 89101
PHONE: (702) 229-3508
FAX: (702) 382-3232
TDD: (702) 386-9108

SUBMITTAL	100% CD
DRAWN:	L.B.
DATE	08/02/01
SCALE:	1"=30'
PROJECT:	E. Las Vegas Community Center CLV Dwg. No. 521-268
SHT NO.:	C7.00

SHEET 8 of 11

DRAWINGS AS INSTRUMENTS OF SERVICE ARE THE PROPERTY OF THE DESIGN PROFESSIONAL. WHOSE STAMP OF CERTIFICATION APPEARS ON THE DRAWINGS. ANY USE OR REPRODUCTION IN WHOLE OR IN PART WITHOUT WRITTEN CONSENT IS STRICTLY PROHIBITED. COPIES OF THE DRAWINGS AND SPECIFICATIONS REVIEWED BY THE CLIENT MAY BE UTILIZED ONLY FOR COMPLETING THE PROJECT FOR WHICH THEY WERE PREPARED AND NOT FOR THE CONSTRUCTION OF ANY OTHER PROJECT. N.A.C. 623.330

33794

I:\proj\V0065\dwg\V0065-700-TM.dwg 07/31/01 09:38
XREF = C-CL-TBL, NVDOBAR, NVDOBAR, NVDOBAR