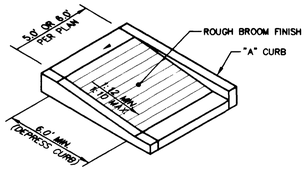

1 | ON-SITE HANDICAP RAMP N.T.S.

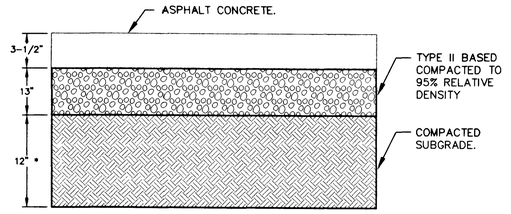

* REFER TO GEOTECHNICAL INVESTIGATION REPORT FOR PLACEMENT OF SELECT ENGINEERED FILL. SCARIFY AND RECOMPACT THE 12" OF SUBGRADE TO 95% OF THE MAXIMUM DRY DENSITY. REFER TO GEOTECHNICAL REPORT IN SELECT ENGINEERED FILL AREAS.

GEOTECHNICAL CONSULTANT: KLEINFELDER INC.
REPORT No. 31-142657 DATED: APRIL 25, 2001

2 | ASPHALT CONCRETE PAVEMENT N.T.S.

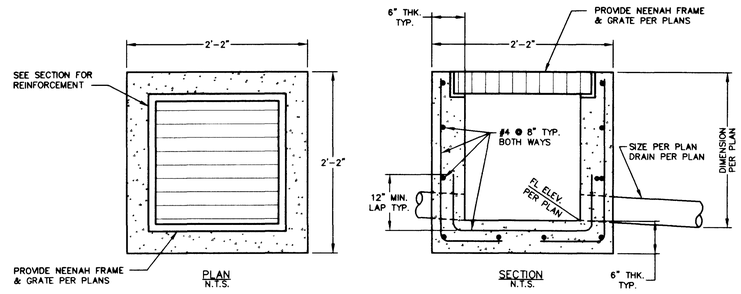

3 | ON-SITE DRAIN INLET DETAIL N.T.S.

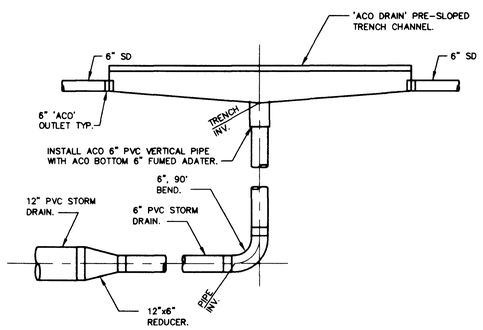

4 | 'ACO DRAIN' OUTLET N.T.S.

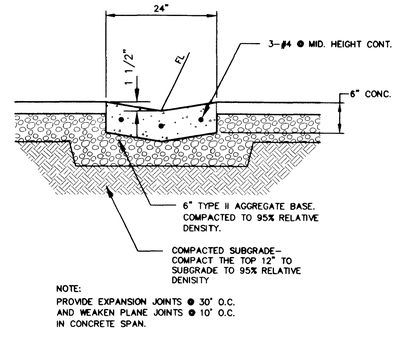

NOTE:
PROVIDE EXPANSION JOINTS ● 30' O.C.
AND WEAKEN PLANE JOINTS ● 10' O.C.
IN CONCRETE SPAN.

5 | CONCRETE VALLEY GUTTER N.T.S.

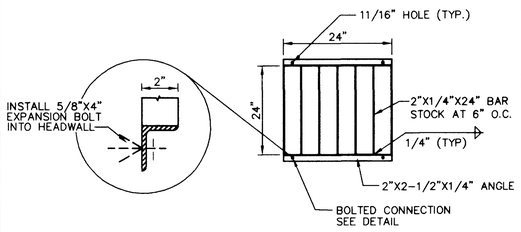

6 | OUTLET GRATE DETAIL N.T.S.

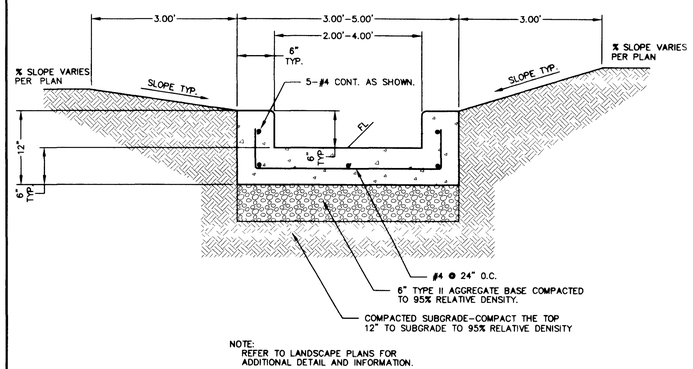

NOTE:
REFER TO LANDSCAPE PLANS FOR ADDITIONAL DETAIL AND INFORMATION.

7 | TYPICAL DRAINAGE FLUME N.T.S.

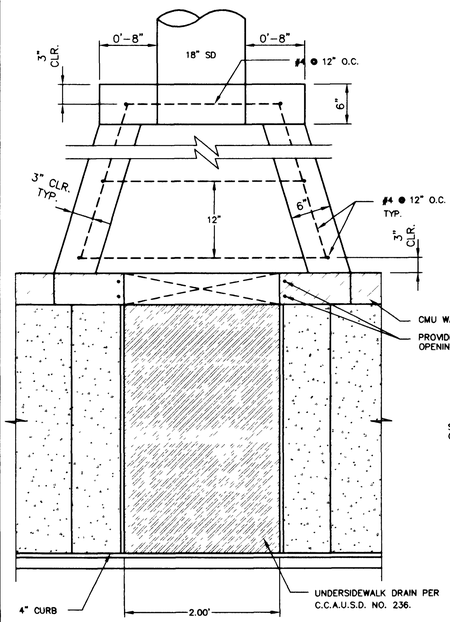

PLAN
N.T.S.

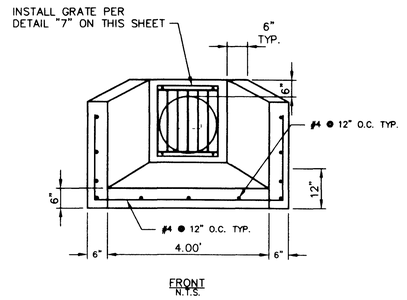

FRONT
N.T.S.

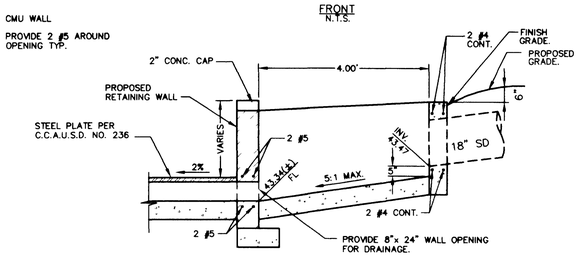

NOTE:
INVERT OF STORM DRAIN OUTLET TRANSITION IS TO MATCH INVERT OF UNDERSIDEWALK DRAIN AT BACK OF SIDEWALK.

SECTION A-A
N.T.S.

33795

8 | STORM DRAIN OUTLET TRANSITION (PRIVATE) TYPICAL N.T.S.

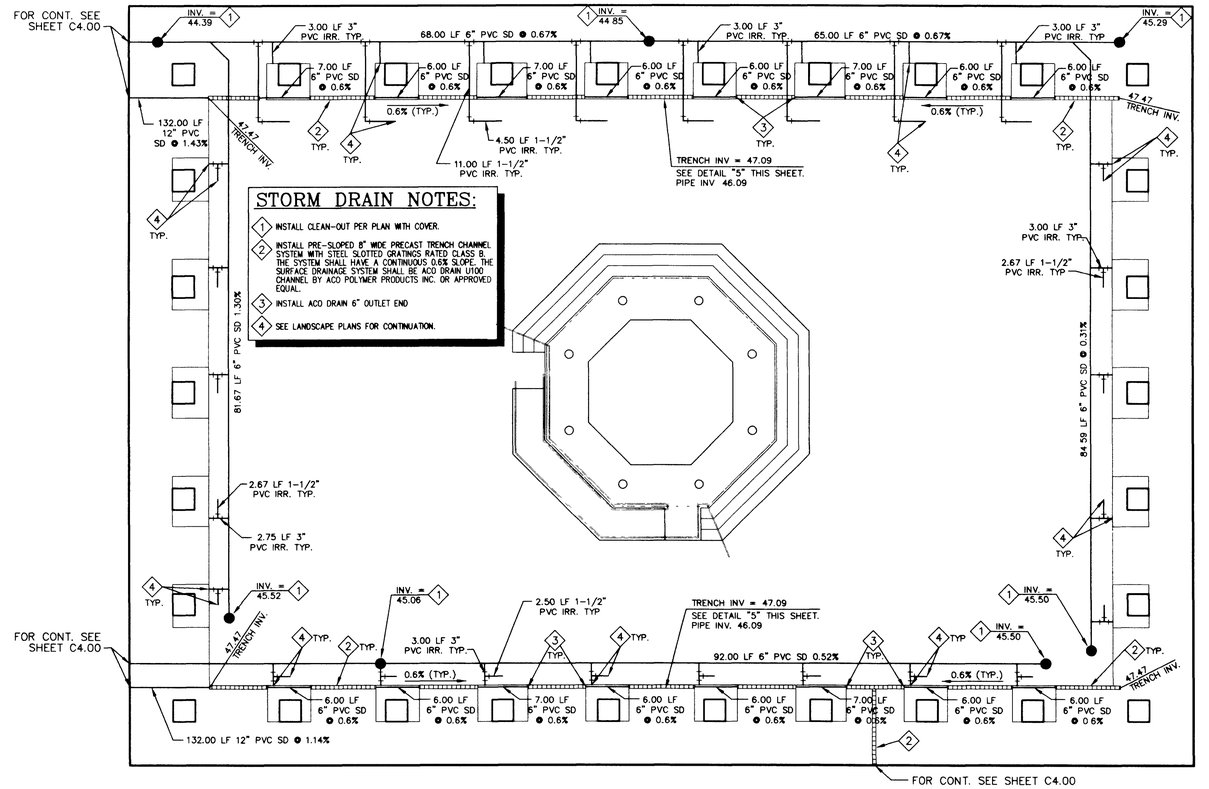

9 | ENLARGED COURTYARD DETAIL SCALE: 1" = 10'

CITY OF LAS VEGAS NEVADA

REVISIONS

CONSULTANT

Nevada By Design
ENGINEERING CONSULTANTS
3315 East Harmon Avenue
Las Vegas, NV 89121
Phone (702) 436-3505
Fax (702) 436-1530

PUBLIC WORKS
DEPARTMENT OF PUBLIC WORKS

EAST LAS VEGAS NEIGHBORHOOD/SENIOR CENTER

DETAIL SHEET

STAMP:

CLAYTON L. NIELSEN
No. 14137
CIVIL
STATE OF NEVADA

DEPARTMENT OF PUBLIC WORKS
ARCHITECTURAL SERVICES
400 EAST STEWART AVENUE
LAS VEGAS, NEVADA 89101
PHONE: (702) 229-5535
FAX: (702) 382-2232
TDD# (702) 386-9108

SUBMITTAL: 100% CD
DRAWN: L.B.
DATE: 08/02/01
SCALE: NONE
PROJECT: E. Las Vegas Community Center
CLV Dwg. No. 521-268
SHT. NO.: C8.00
SHEET 9 OF 11

ALL DRAWINGS AND SPECIFICATIONS RETAINED BY THE CLIENT MAY BE UTILIZED ONLY FOR OCCUPYING THE PROJECT FOR WHICH THEY WERE PREPARED AND NOT FOR THE CONSTRUCTION OF ANY OTHER PROJECT W.A.C. © 03 TSO

ANY REPRODUCTION OF THESE DRAWINGS AND SPECIFICATIONS OR ANY PART THEREOF WITHOUT THE WRITTEN CONSENT OF THE ARCHITECT IS STRICTLY PROHIBITED AND ANY USE OF THESE DRAWINGS AND SPECIFICATIONS FOR ANY PROJECT OTHER THAN THE ONE FOR WHICH THEY ARE PREPARED BY THE ARCHITECT IS PROHIBITED. ALL COPIES OF THE DRAWINGS AND SPECIFICATIONS, WHICH ARE THE PROPERTY OF THE DESIGN PROFESSIONAL, SHALL BE RETURNED OR CERTIFIED AS DESTROYED UPON REQUEST AT THE COMPLETION OF THE PROJECT. THE VISUAL CONTRACT CREATED BY THE SALE OF THESE INSTRUMENTS OF SERVICE ARE THE PROPERTY OF THE DESIGN PROFESSIONAL WHETHER THE PROJECT FOR WHICH THEY ARE MADE IS EXECUTED OR NOT. THE DRAWINGS AND SPECIFICATIONS AS INSTRUMENTS OF SERVICE ARE AND SHALL REMAIN THE PROPERTY OF THE DESIGN PROFESSIONAL. THESE DRAWINGS AND SPECIFICATIONS SHALL NOT BE USED BY ANY PERSON OR ENTITY FOR ANY PROJECTS WITHOUT THE EXPRESS WRITTEN PERMISSION OF THE DESIGN PROFESSIONAL.

I:\Pw\CADD\Lvgv\CADD\E-800-01.dwg 07/30/01 14:28 CST, TIM, LAS VEGAS\CADD\E-800-01.dwg