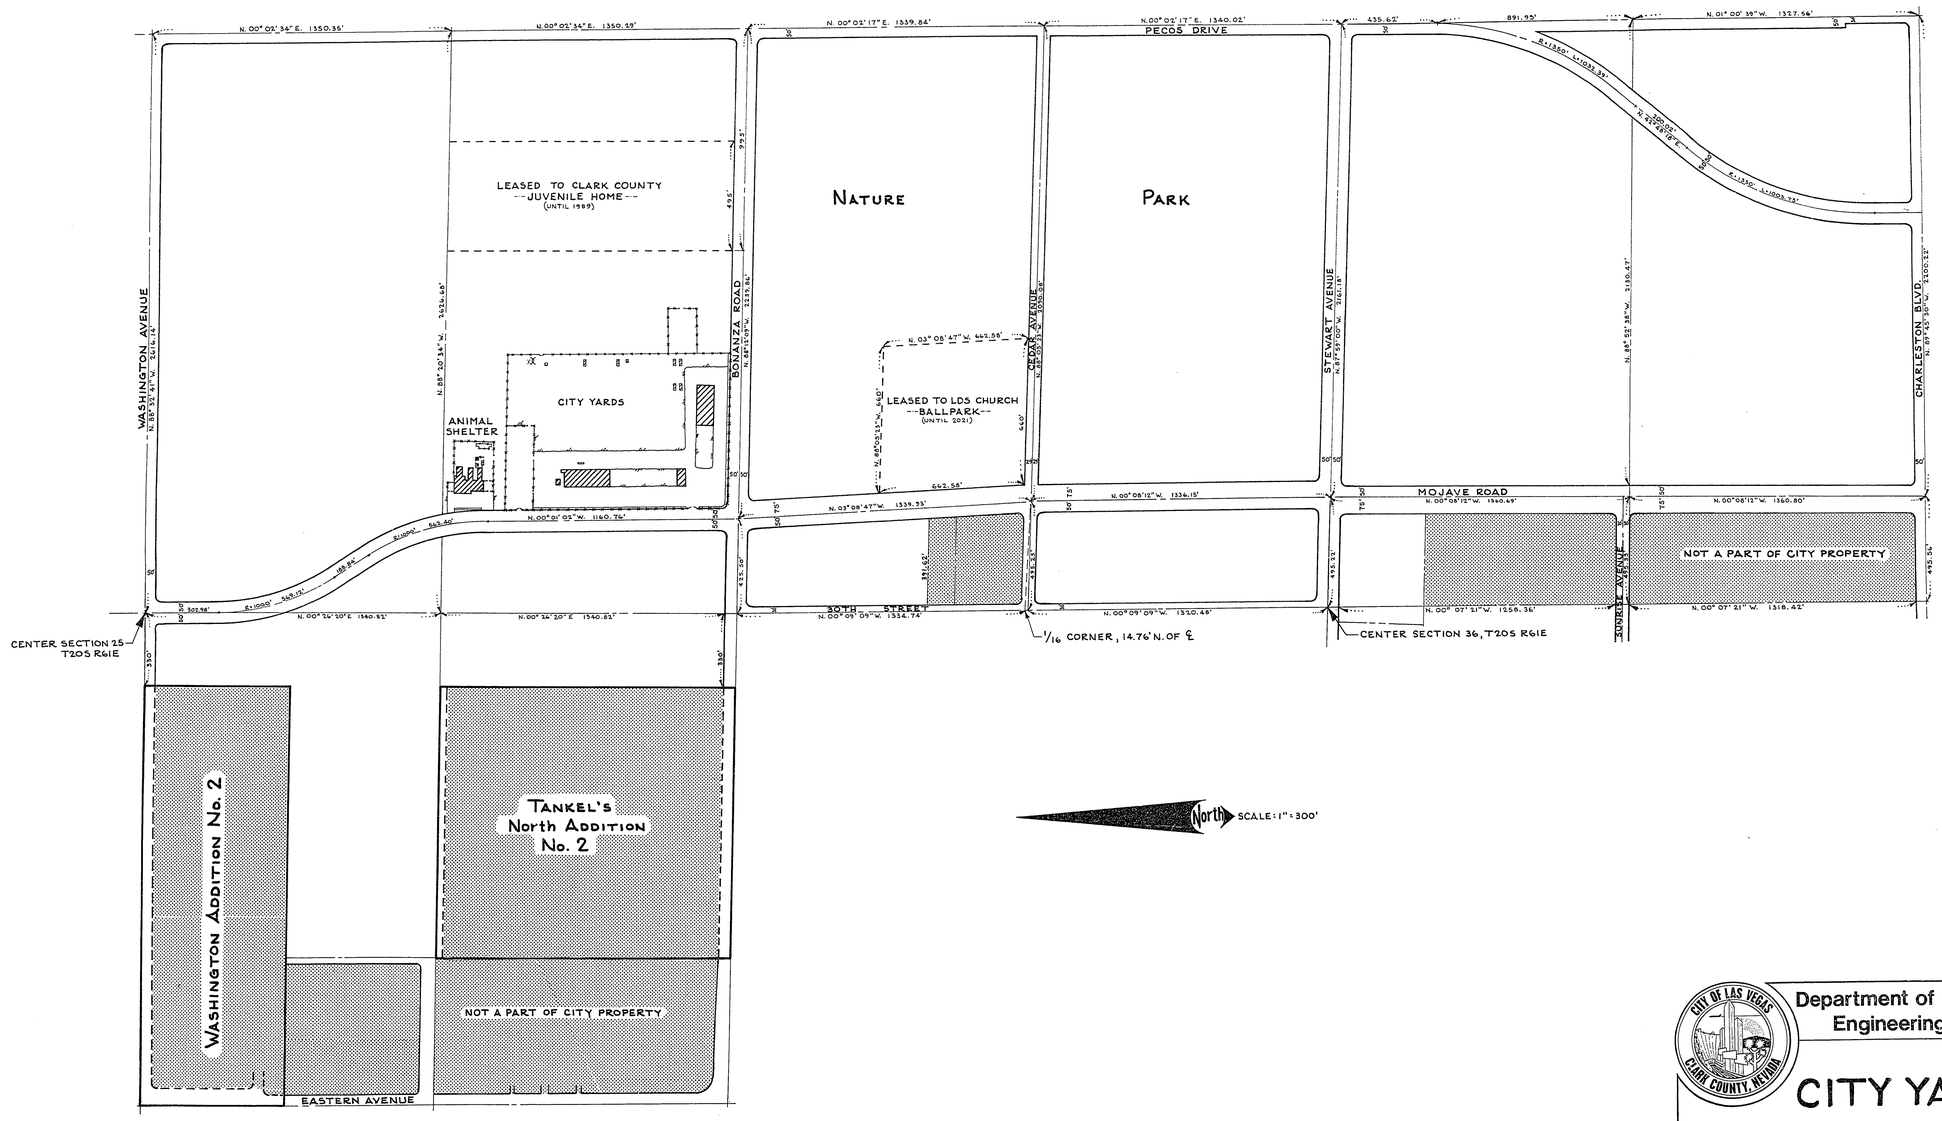

Department of Public Works
Engineering Division

CITY YARDS

AND ADJOINING CITY PROPERTY

scale (h) 1" = 300'	scale (v)	drawing no. 522-39
w.o.no.	f.bk.no.	
design by	drawn by DRT	date 9/21/76
approved by Director of Public Works date		sht. 1 of 1