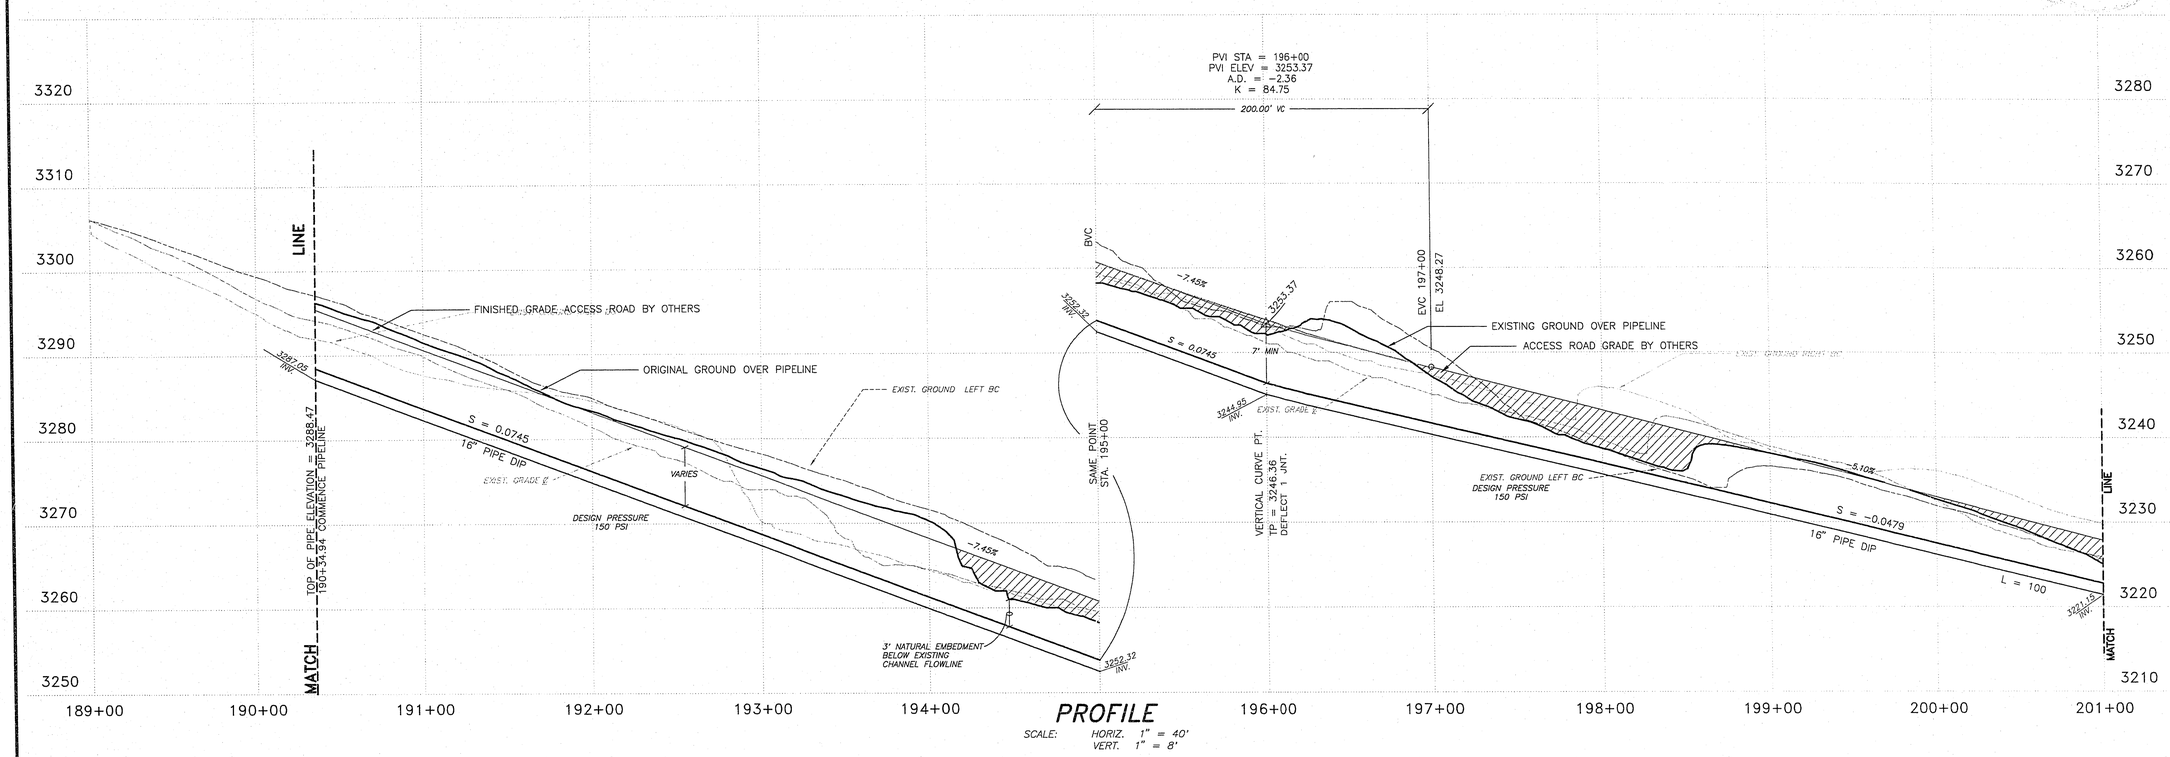

PROFILE

SCALE: HORIZ. 1" = 40'
VERT. 1" = 8'

NOTE: 1. SEE 4/9 FOR TRENCH SECTIONS, AND TRENCH EMBANKMENT SECTIONS.

2. ACCESS ROAD TO BE CONSTRUCTED BY OTHERS.

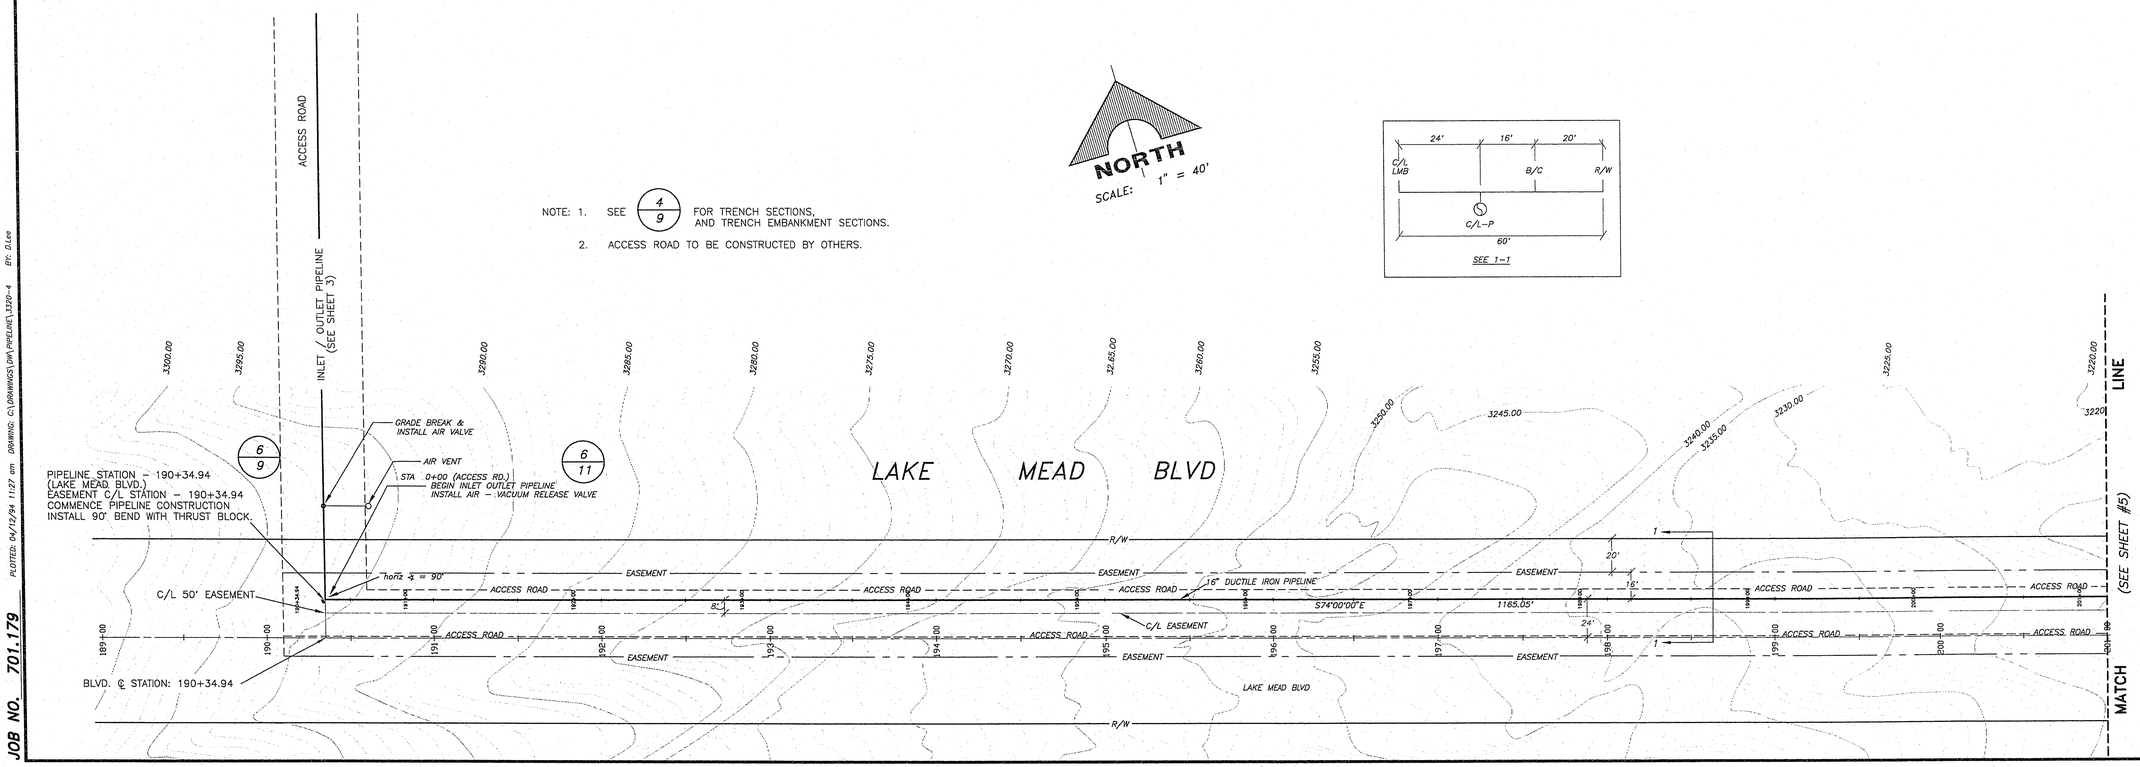

JOB NO. 701.179

PLOTTED: 04/12/94 11:27 am DRAWING: C:\DRAWINGS\DWI\PIPELINE\1320-4 BY: DLee

DEL WEBB COMMUNITIES, INC.
SUN CITY LAS VEGAS
3320 ZONE INTERIM FACILITIES
PIPELINE STATION 190+34.94 - 201+00.00

REV	DATE	DESCRIPTION	C.L.V.	DATE

RECOMMENDED: STATE OF NEVADA, PROFESSIONAL ENGINEER, CIVIL, 4534, 4-12-94
APPROVED: C.L.V. Project Engineer
P.E. NO. DATE

G.C. WALLACE, INC.
Engineering/Architecture
1555 SOUTH RAINBOW BLVD/LAS VEGAS, NEVADA 89102

SHEET 4 OF 14 SHEETS

26-15

565 - 230