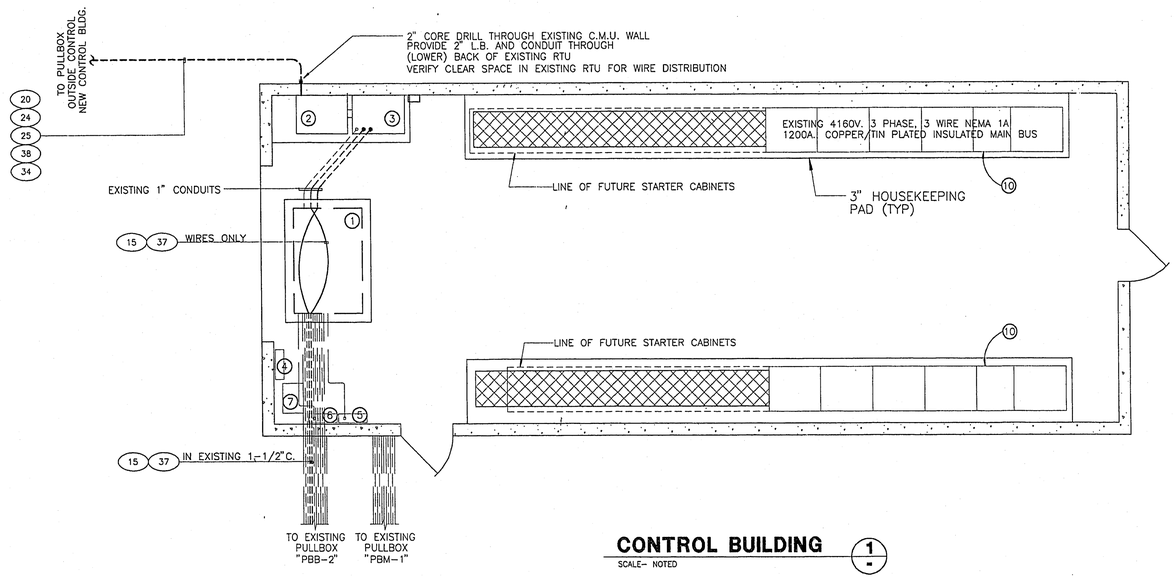

CONTROL BUILDING (1)

SCALE- NOTED

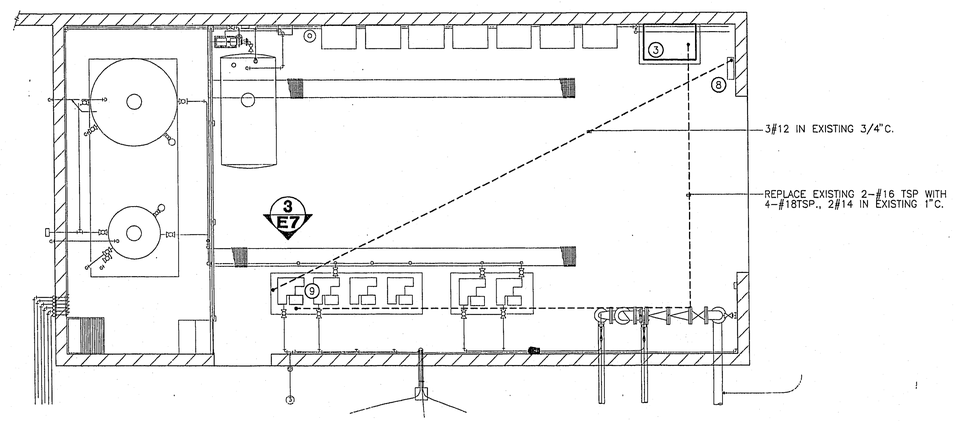

ITEM	DESCRIPTION
1	EXISTING PULLBOX "PBB-1"
2	EXISTING REMOTE TERMINAL UNIT (RTU)
3	EXISTING PLC CABINET
4	EXISTING PANEL "LP-1"
5	EXISTING PANEL "PP-1"
6	EXISTING PANEL "PP-2"
7	EXISTING TRANSFORMER "T-3"
8	EXISTING LIGHTING PANEL "LP-2"
9	NEW CHLORINE METERING PUMP
10	EXISTING WESTINGHOUSE SWITCHGEAR

DISINFECTION BUILDING (2)

SCALE- NOTED

REGISTERED PROFESSIONAL ENGINEER STATE OF NEVADA
D. KEITH BAIRD
D.K. Baird
EE/P
No. 8389
12-13-94

REV.	DESCRIPTION	BY	DATE	CHK'D

SCALE: HORIZ. 1" = 4' VERT. NONE

FILE NAME: C0717E03.DWG DATE: 08/01/94
DRAWN: J E SALDANA DATE: 08/01/94
CHECKED: D.K.B. DATE: 08/01/94

RECOMMENDED
JAVIER O. ARCEO R.P.E. NO. DATE
APPROVED
D. Keith Baird 8389 12-13-94
D. KEITH BAIRD R.P.E. NO. DATE

LAS VEGAS VALLEY WATER DISTRICT
3700 WEST CHARLESTON BOULEVARD
LAS VEGAS, NEVADA

EQUIP WELL No.s 96 AND 97

WELL No. 96 EXISTING CONTROL BUILDING, DISINFECTION BUILDING ELECTRICAL PLAN

DRAWING NUMBER 717
REF. SHEET NO. E3
SHEET 17 OF 32

F-2 QS-315 138-07-SW 565-245

26.17

I:\ACAD\DRAWINGS\CONTRACT\C0717\C0717E03.dwg Plot @ 11/14/94 10:10