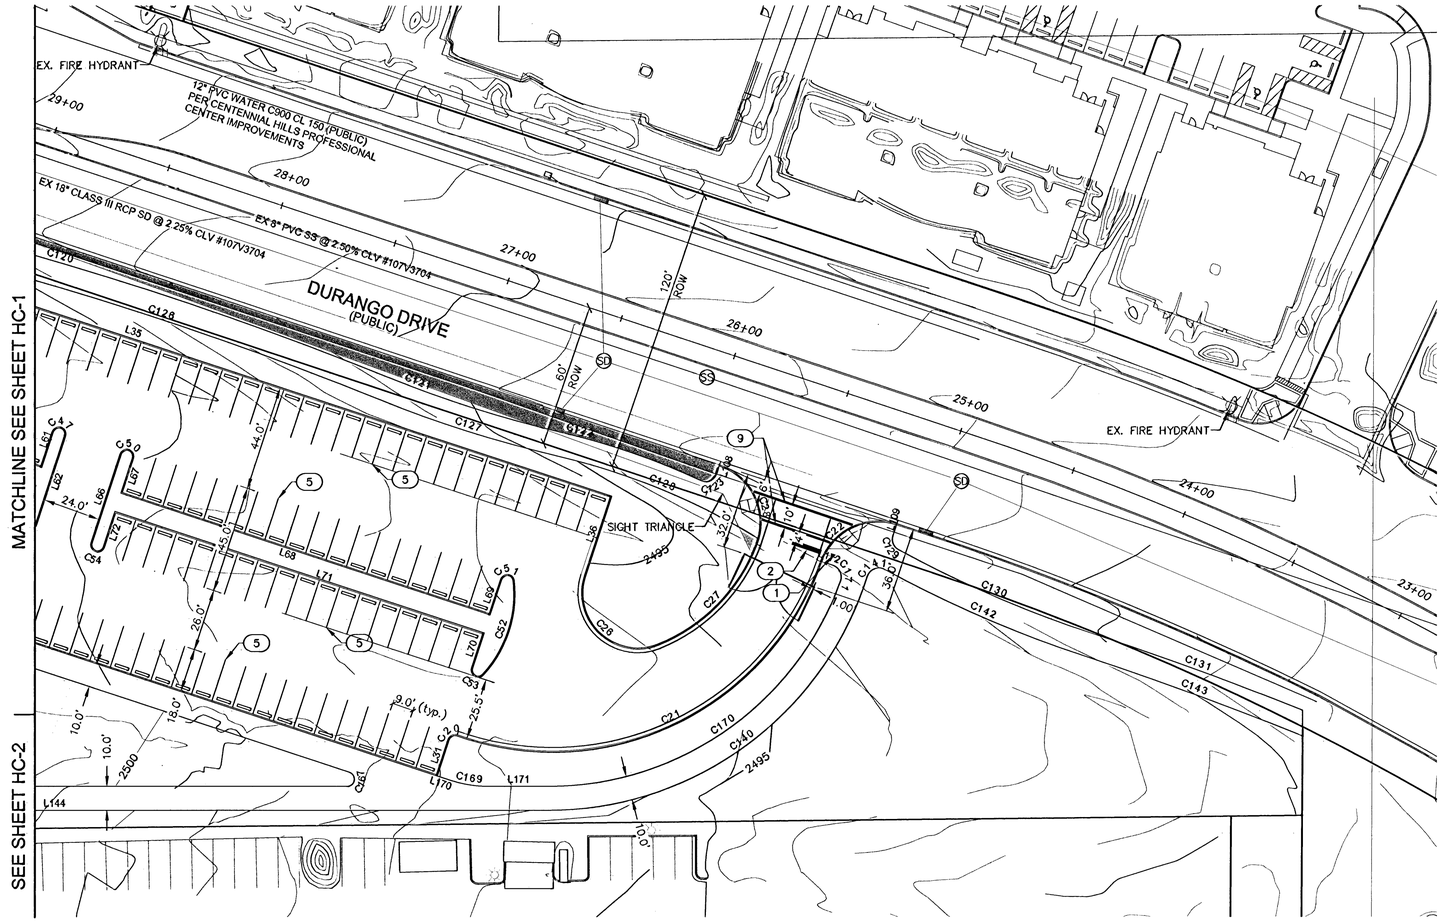

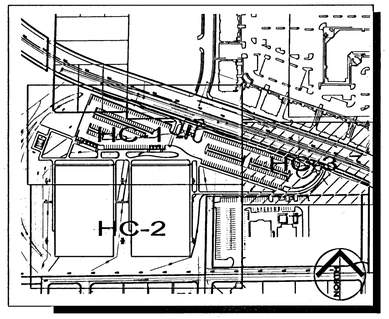

KEY MAP

NOT TO SCALE

LIMITS OF CONSTRUCTION

ALL CONSTRUCTION ACTIVITY SHALL BE WITHIN APN 125-29-601-024, 125-29-502-030, 125-29-502-026, 125-29-502-022, 125-29-502-021 AND 125-29-503-009 AND CONSTRUCTION ACTIVITY SHALL BE RESTRICTED TO NOT GO BEYOND 50 FEET FROM PROPOSED IMPROVEMENTS, AND SHALL NOT EXTEND BEYOND THE PROPERTY LINE, EXCEPT FOR AUTHORIZED OFF-SITE AND UTILITY LINE IMPROVEMENTS.

LEGEND

SIGHT VISIBILITY ZONE

SIGNAGE AND STRIPING NOTES

1. INSTALL "STOP" SIGN R1-1 (24"x24"). EXACT LOCATION OF SIGN TO BE DETERMINED BY FIELD ENGINEER.
2. INSTALL 24" WIDE WHITE STOP BAR PER CCAUSD No. 254A.
3. INSTALL VAN ACCESSIBLE HANDICAP SIGNAGE AND SIDE LOADING HANDICAP SIGN PER DETAIL (2/DT-5)
4. INSTALL "HANDICAP" SIGN PER DETAIL (1/DT-5)
5. INSTALL 4" WIDE WHITE SOLID PARKING STRIPE.
6. INSTALL HANDICAP PARKING PAVEMENT MARKER, PER DETAIL (7/DT-5)
7. INSTALL HANDICAP "NO PARKING" SIGN PER DETAIL (8/DT-5)
8. INSTALL 'ARROW' AND 'ONLY' SYMBOLS. SYMBOLS SHALL BE APPROVED TYPE I PAVEMENT MARKING FILM.
9. INSTALL 12 INCH WHITE CROSSWALK LINE PER CCAUSD No. 254.
10. INSTALL DEDICATION PLAQUE MONUMENT PER DETAIL (1/DT-4)

BASIS OF BEARINGS

NORTH 02°07'20" EAST BEING THE WEST LINE OF THE NORTHEAST QUARTER (NE 1/4) OF SECTION 29, TOWNSHIP 19 SOUTH, RANGE 60 EAST, M.D.M. AS SHOWN ON PARCEL MAP FILE 77, PAGE 98 OF OFFICIAL RECORDS, CLARK COUNTY, NEVADA.

BENCHMARK

CITY OF LAS VEGAS VERTICAL CONTROL POINT "BLV90 29E6", CITY OF LAS VEGAS RIVET & ROUND PLATE IN CONCRETE PAD, NORTHWEST CORNER OF TROPICAL PKWY. AND RILEY ST. ±100' NORTH OF TROPICAL PKWY.

ELEVATION: 2499.06 (FEET)
761.714 (METERS)

NORTH AMERICAN VERTICAL DATUM OF 1988 (NAVD'88).

GENERAL NOTE

ALL DIMENSIONS ARE TO BACK OF CURB UNLESS OTHERWISE NOTED ON PLANS.

GRAPHIC SCALE

30 0 15 30 60

(IN FEET)
1 inch = 30 ft.

Call before you Dig
Avoid cutting underground utility lines. It's a law.
Call 811
or
1-800-227-2600
AND
CLARK COUNTY TRAFFIC OPERATIONS
1-702-455-7544

SAFETY ALERT
Call Before You Overhead
1-702-227-2929

AVOID HITTING UNDERGROUND ELECTRIC POWER LINES OR CONDUITS AND STREET LIGHTING CONDUITS IN DIGGING
CALL BEFORE YOU DIG UNDERGROUND
Call before you UnderGround
1-702-229-6331
CITY OF LAS VEGAS TRAFFIC OPERATIONS AND FREEWAY AND ARTERIAL SYSTEM OF TRANSPORTATION
1-702-432-5300

CITY OF LAS VEGAS NEVADA

REVISIONS

CONSULTANT

Kimley-Horn and Associates, Inc.
Engineering, Planning, and Environmental Consultants
2260 E. Flamingo Road, Suite 210, Las Vegas, NV 89119
PH. (702) 735-4932 FAX (702) 735-4949

© 2008

DURANGO/RILEY PARK PHASE I
NE CORNER OF EL CAPITAN AND BRIGHT ANGEL

HORIZONTAL CONTROL
SIGNING AND MARKING

DRAWINGS AND INSTRUMENTS OF SERVICE ARE THE PROPERTY OF THE DESIGN PROFESSIONAL. WHERE STAMP OF CERTIFICATION APPEARS ON THE DRAWINGS AND SPECIFICATIONS HEREIN IN WHOLE OR IN PART WITHOUT WRITTEN CONSENT IS STRICTLY PROHIBITED. COPIES OF THE DRAWINGS AND SPECIFICATIONS RECEIVED BY THE CLIENT MAY BE UTILIZED ONLY FOR EQUIPPING THE PROJECT FOR WHICH THEY WERE PREPARED AND NOT FOR THE CONSTRUCTION OF ANY OTHER PROJECT W.A.C. 612.790

STAMP

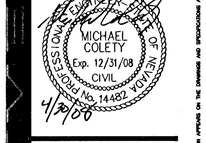

OWNER: CITY OF LAS VEGAS
DEPARTMENT OF PUBLIC WORKS
ARCHITECTURAL SERVICES

400 EAST STEWART AVENUE
LAS VEGAS, NEVADA 89101
PHONE: (702) 229-6535
FAX: (702) 384-4846
TDD: (702) 386-9108

DRAWN	JCL/MG
FILE	
DATE	APRIL 2008
SCALE	1:30
BID NO	07.15341.16
CLV DWG NO	650.100
	H#26759
SHT NO	HC-3

Apr 29, 2008 - 7:08pm - USER marcus.bush
K:\Roadway\062256\015 Durango\Riley Park\CADD\V2560154HC.dwg

111477