16-13-167

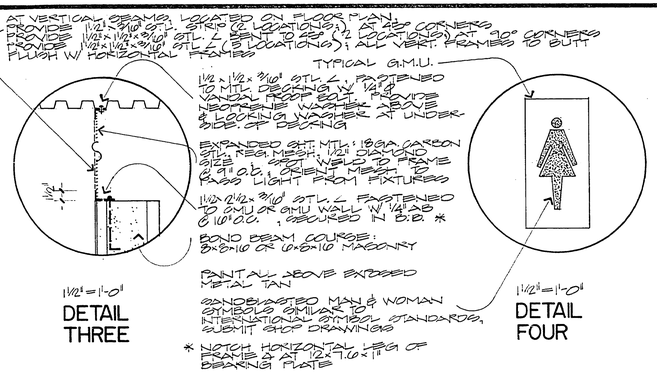

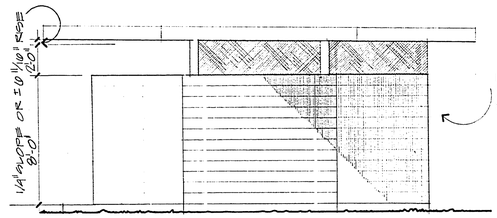

SIDE ELEVATION OPPOSITE SIDE IS SIMILAR

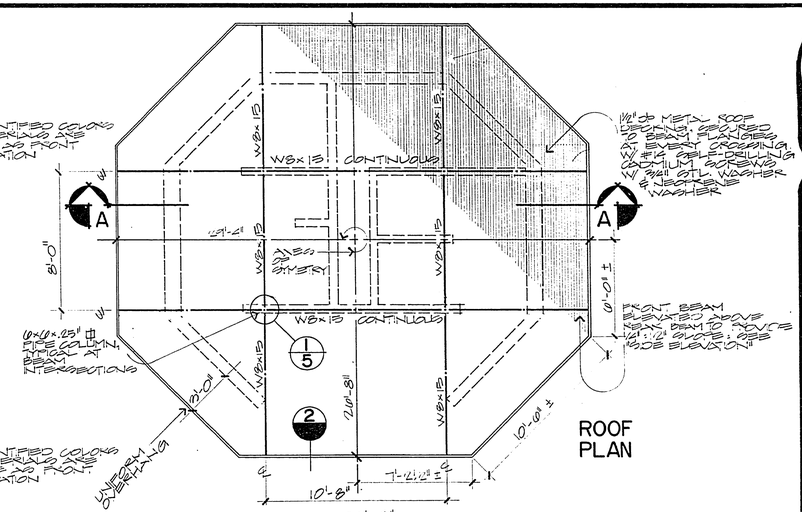

ROOF PLAN

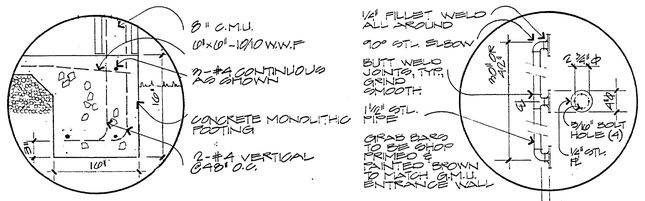

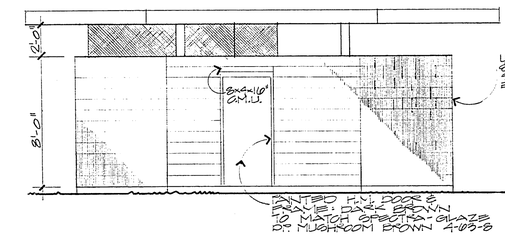

REAR ELEVATION

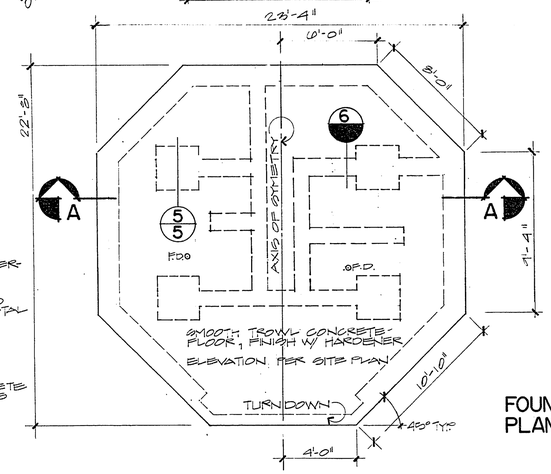

FOUNDATION PLAN

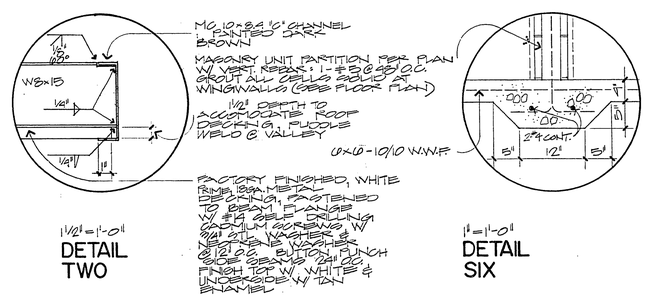

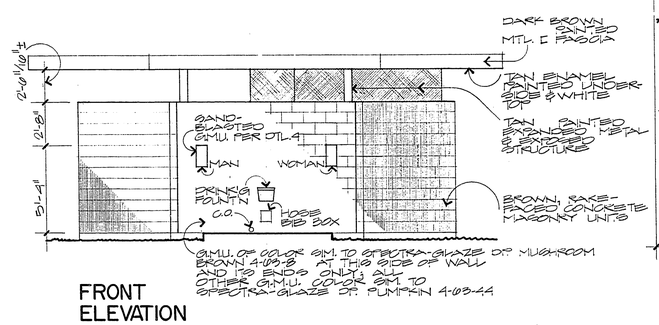

FRONT ELEVATION

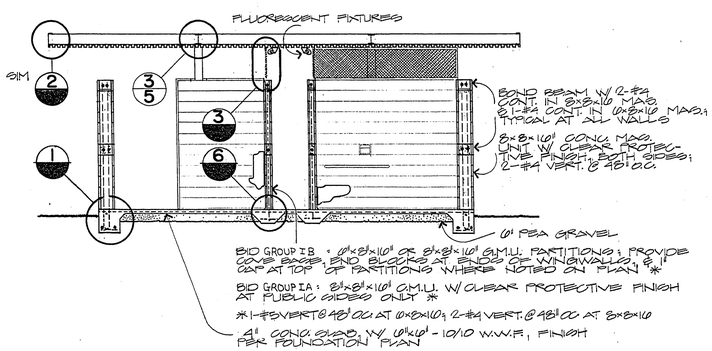

SECTION A-A

ACCESSORIES SCHEDULE

	DESCRIPTION	SAMPLE MFGR.	TYPE OF MOUNTING	VERTICAL MOUNTING DIST.	HORIZONTAL MOUNTING DIST.
A	GRAB BAR 90°	SEE DTL. 5	SURFACE	36" TO TOP OF BAR	CENTER ON TOILET
B	GRAB BAR 42" MIN	SEE DTL. 5	SURFACE	36" TO TOP OF BAR	MIN. 24" TOILET TO FRONT OF BAR
C	TOILET PAPER DISPENSER	SUPER SEVOUR	FULLY RECESSED	40" TO BOTTOM	AS SHOWN
D	DOUBLE MIRRORS	SUPER SEVOUR 20-1218	SURFACE	1" ABOVE OF SINK & CTR. AT SINK	CENTER ON SINK

ABBREVIATIONS

A.B.	ANCHOR BOLT
B.B.	BOND BEAM
C.M.U.	CONCRETE MASONRY UNIT, RAKED FACE, BOTH SIDES
G.M.U.	GLAZED MASONRY UNIT
SIM.	SIMILAR
U.N.O.	UNLESS NOTED OTHERWISE
N.T.S.	NOT TO SCALE

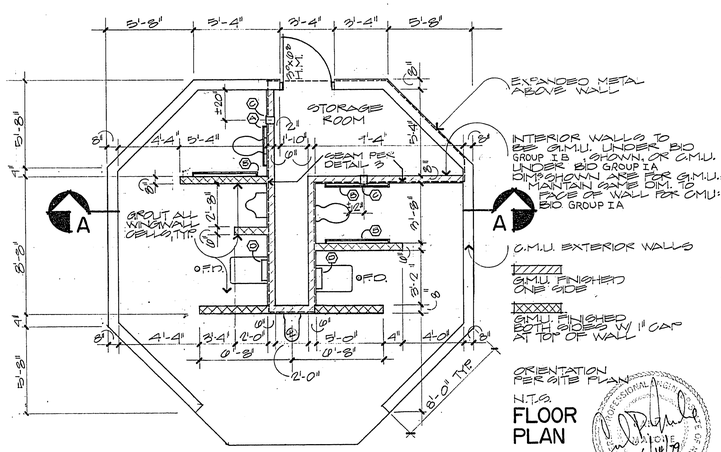

FLOOR PLAN

CITY OF LAS VEGAS, NEVADA — CLARK COUNTY

City of Las Vegas, Nevada
Office of Architectural Services and Project Control
Don J. Saylor A.I.P. Deputy City Manager

ETHEL PEARSON & JAMES A. GAY, III
MINI-PARK RESTROOMS

Design By: TR	Date:	Revised By:	Date:
Drawn By:	Date: 5-16-79	Revised By:	Date:
Division:		Scale: 1/4"=1'-0" U.N.O.	

Sheet 4 of 5
Drawing no. 65026-3
W.O. no. 6704

PROFESSIONAL ARCHITECT — STATE OF NEVADA — No. 4410 — 6-14-79