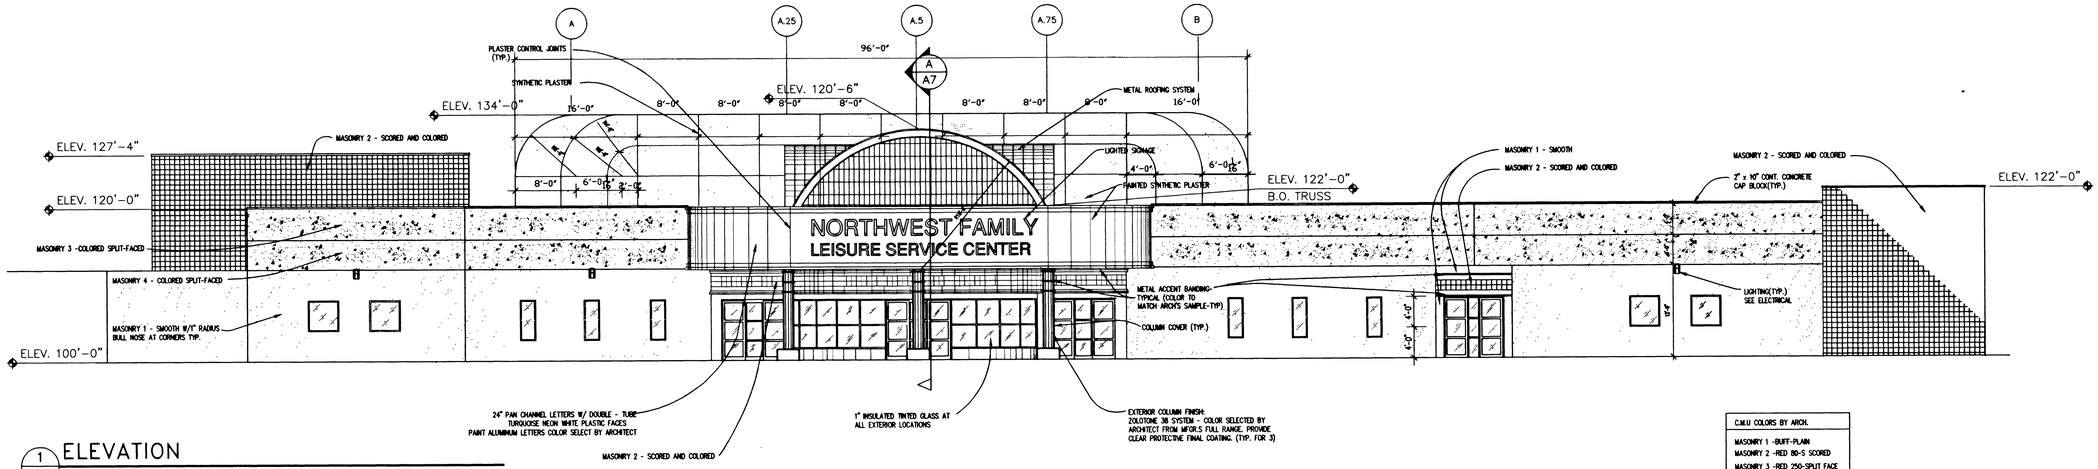

C.M.U COLORS BY ARCH.
MASONRY 1 -BUFF-PLAIN
MASONRY 2 -RED 80-S SCORED
MASONRY 3 -RED 250-SPLIT FACE
MASONRY 4 -RED 80-SPLIT FACE

1/A5 ELEVATION
SCALE : 1/8" = 1'-0"

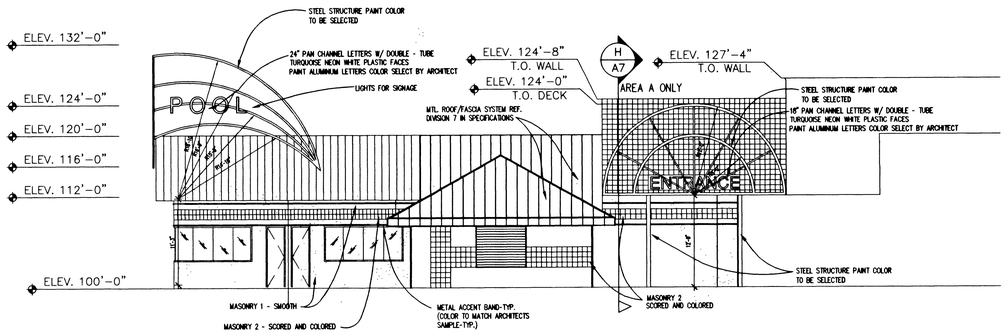

2/A5 ELEVATION (PARTIAL)
SCALE : 1/8" = 1'-0"

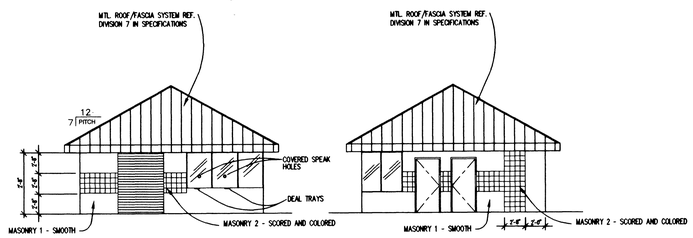

2A/A5 CONCESSION BUILDING ELEVATIONS
SCALE : 1/8" = 1'-0"

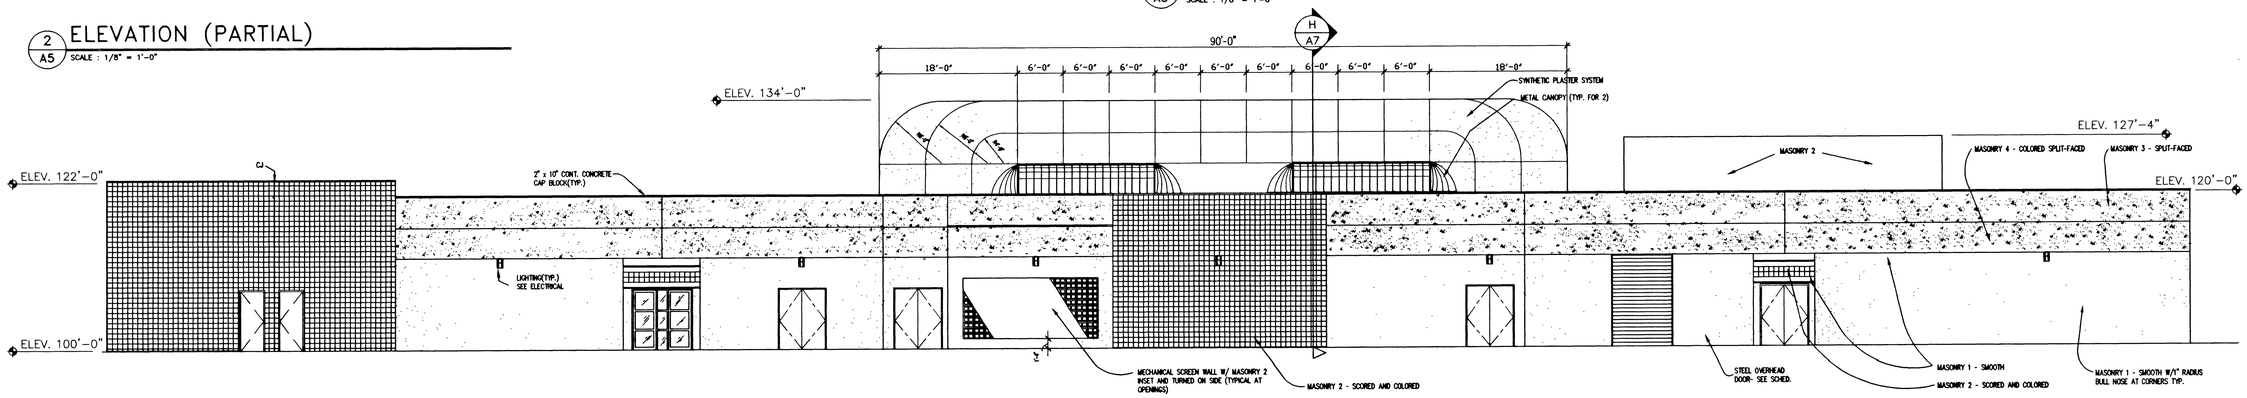

3/A5 ELEVATION
SCALE : 1/8" = 1'-0"

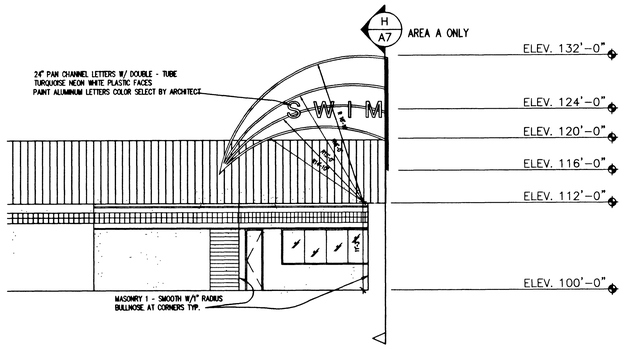

4/A5 ELEVATION (PARTIAL)
SCALE : 1/8" = 1'-0"

NOTE:

PROVIDE CLEAR GRAFFITI RESISTANT SEALER TO EXTERIOR MASONRY. SEALER TO BE GE SILICONE TWR 255 SEALANT OR EQUAL.

REVISED DRAWINGS

49 OF 118

650.59

Any use or reproduction of this document or the attached drawings, or the use of the design approach, ideas or concepts described in this document and the attached drawings, in whole or in part by any means whatsoever is strictly prohibited except by the selection of HSA Architects, Inc. as the Architect of Record for the Project, and with the specific written consent of HSA Architects, Inc., a Nevada Corporation.

COPYRIGHT 1997, HSA ARCHITECTS, INC.

REVISION	DESCRIPTION	DATE

WAYNE SCHREINER AIA
THOMAS M. SILVA AIA

1525 WEST QUAILY BLVD.
LAS VEGAS, NV. 89102
(702) 383-0077
FAX (702) 383-0037

HSA ARCHITECTS

Sheet Title: EXTERIOR ELEVATIONS

Job Title: CITY OF LAS VEGAS DEPARTMENT OF PARK AND LEISURE ACTIVITIES
DURANGO RECREATION FACILITY

Verify all Dimensions and Conditions at the Site

Job	960901
Date	20 FEB. 1998
Drawn By	CRL
Check	WPS
Sheet	A5