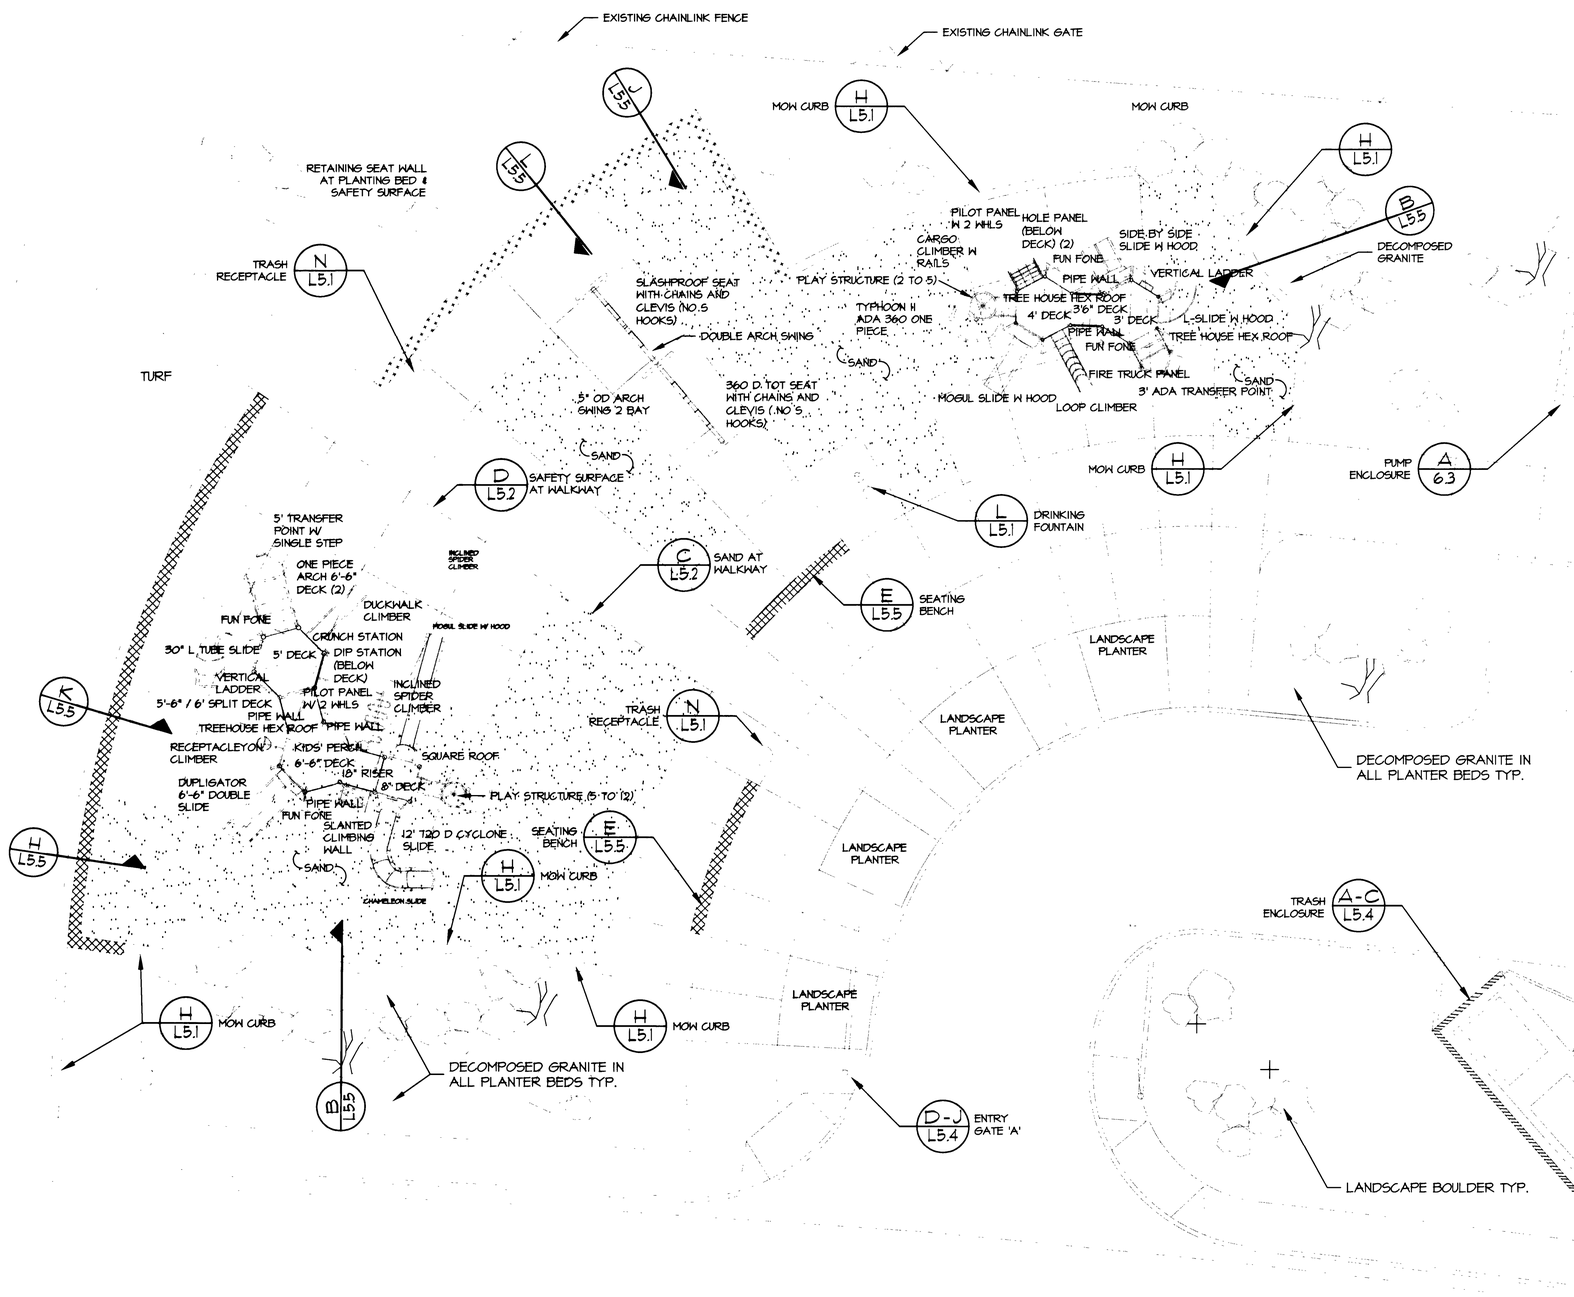

48236

EQUIPMENT SCHEDULE

PLAY STRUCTURE FOR CHILDREN 2 TO 5 YEARS OLD

QTY	DESCRIPTION
1	SQUARE DECK (ATTACHES TO 4 POSTS)
2	1/2 HEX FULL DECK (ATTACHES TO 4 POSTS)
6	3 1/2" OD X 138" POST FOR ROOF (3' DECK OR LESS)
6	3 1/2" OD X 162" POST FOR ROOF (3'-6" -5' DECK)
1	5' SIDE-BY-SIDE SLIDE W/RECEPTACLEOPY (3' DECK)
1	FIRE TRUCK PANEL W/ WHEEL
1	PILOT PANEL W/ WINDOW
1	MOGUL SLIDE-ONE PIECE (4' DECK)
2	HEXAGON TREE HOUSE ROOF
1	VERTICAL LADDER CLIMBER (3' DECK)
2	WALL ENCLOSURE
2	CRAWL THRU PANEL (BELOW DECK)
1	6'-8" CYCL SLIDE 360 D ROCKITE BARREL (4' DECK)
1	TWISTER SLIDE ROCKITE (3' DECK)
1	TRANSFER PT W/ OPEN HNDRL (3' DECK)
1	CURVED LOOP CLIMBER (3' OR 4' DECK)
1	FUN FONE PAIR (2 FONES)
1	FUN FONE PRICE INCLUDED IN FUN FONE PAIR (718994)
1	CARGO CLIMBER W HANDRAILS (4' DECK)

PLAY STRUCTURE FOR CHILDREN 5 TO 12 YEARS OLD

QTY	DESCRIPTION
1	SQUARE DECK (ATTACHES TO 4 POSTS)
2	1/2 HEX FULL DECK (ATTACHES TO 4 POSTS)
1	SPLIT DECK, 6" RISE
1	CS 8' SQUARE DECK FOR ROOF
6	NCP 5" OD X 178" PST FOR BBL RF (5'-6"- 6-6" DECK)
2	5" OD X 136" POST (3' TO 5' DECKS)
2	5" OD ARCH (5'-6" TO 6'-6" DECKS)
1	PILOT PANEL W/ WINDOW
1	RECEPTACLEYON CLIMBER (6'-6" DECK)
1	MOGUL SLIDE-ONE PIECE (8' DECK)
1	DUPLIGATOR DOUBLE SLIDE, ONE PIECE (6'-6" DECK)
1	HEXAGON TREE HOUSE ROOF
1	30" ID "L" TUBE SLIDE LH (5' DECK)
1	CHAMELEON SLIDE ENTRY & EXIT SECTION
1	CHAM EXIT SECTION (PRICE INC IN ENTRY & EXIT SECTION)
2	CHAMELEON SLIDE STRAIGHT SECTION
3	CHAMELEON SLIDE LEFT TURN SECTION
1	CHAMELEON SUPPORT LEG PKG (6' TO 8' DECK)
1	SUPPORT LEG (PRICE INCLUDED IN SUPPORT LEG PKG)
1	SLOPED CLIMBING WALL (6'-6" DECK)
1	INCLINED SPIDER CLIMBER (5' & 6'-6" DECK)
1	DUCKWALK CLIMBER (5' & 6'-6" DECK)
1	DIP STATION
1	CRUNCH STATION
1	VERTICAL LADDER CLIMBER (5' DECK)
3	WALL ENCLOSURE
1	18" RISER PLATE W/ ARCH ENTRY
1	5" OD ARCH FRAME ONLY 2 SEAT REQ MC
1	SQUARE ROOF, DOUBLE WALL
1	12' CYCL SLIDE T2D D ROCKITE BARREL (8' DECK)
1	TRANSFER POINT W/ SINGLE STEP (5' DECK)
1	KIDS' PERCH
1	FUN FONE PAIR (2 FONES)
1	FUN FONE PRICE INCLUDED IN (FUN FONE PAIR)

WELCOME PANEL SHALL STATE: "WELCOME. THIS EQUIPMENT HAS BEEN DESIGNED FOR CHILDREN 5-12 YEARS OLD. ADULT SUPERVISION IS RECOMMENDED.

PLAY EQUIPMENT COLORS: DECKING-PVC & POSTS - BLUE
RAILING & ACCENTS - YELLOW
SLIDES & ROOF - RED

DOUBLE ARCH SWING

DOUBLE ARCH SWING WITH TWO SLASHPROOF SEATS AND TWO TOT SEAT WITH ALL RELATED HARDWARE.
COLORS: SWING LEGS & TOP RAIL - BLUE
YOKES - RED
SWING CHAIRS - RED

TOT LOT SAFETY SURFACE

SAFETY SURFACE WITH ALIPHATIC BINDER

100% - BLUE 100% - RED 100% - YELLOW

NOTES:
1. INSTALL ALL PLAY EQUIPMENT, SITE FURNITURE AND SAFETY SURFACE PER MANUFACTURERS RECOMMENDATION AND SPECIFICATIONS. CONTRACTOR SHALL INSTALL ALL POSTS AND HARDWARE NECESSARY TO INSTALL PLAY EQUIPMENT.
2. CONTRACTOR SHALL HAVE PLAY EQUIPMENT STRUCTURALLY ENGINEERED FOR REINFORCING, ANCHORING, FOOTING, AND AN OTHER NECESSARY ENGINEERING FOR ALL PLAY EQUIPMENT.
3. CONTRACTOR SHALL PROVIDE SAMPLE OF SAFETY SURFACE COLOR TO OWNER'S REPRESENTATIVE FOR APPROVAL.
4. LAYOUT OF SAFETY SURFACE SHALL BE APPROVED BY OWNER'S REPRESENTATIVE PRIOR TO INSTALLATION.
5. ALL SAND SHALL BE 12" DEEP EXTRA CLEAN PLASTER SAND. CONTRACTOR TO PROVIDE SAMPLE TO OWNER'S REPRESENTATIVE FOR APPROVAL.
6. CONTRACTOR SHALL PROVIDE STRUCTURAL, DESIGN AND ENGINEERING CALCULATIONS FOR REINFORCING, ANCHORING, FOOTINGS AND ANY OTHER OTHER NECESSARY ENGINEERING. CONTRACTOR SHALL OBTAIN AND PAY FOR ANY REQUIRED PERMITS AND/OR FEES REQUIRED FOR THE INSTALLATION OF PLAY EQUIPMENT.
7. PLAYGROUND EQUIPMENT MUST MEET ALL REQUIREMENTS OF THE SPECIFICATIONS AND BE WITHIN ALL TOLERANCES INDICATED ON THESE DRAWINGS. ALL ACTIVITY COMPONENTS MUST BE PROVIDED. FALL ZONES AND SAFETY SURFACE LIMITS MAY VARY DUE TO EQUIPMENT SELECTION. BOTH FALL ZONES AND SAFETY SURFACE MUST MEET ALL ADA REQUIREMENTS AND FIT WITHIN THE DIMENSIONS OF THE TOT LOT MODULE.

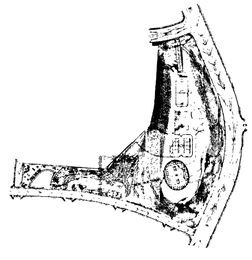

KEYMAP

NORTH

CITY OF LAS VEGAS NEVADA

DEPARTMENT OF PUBLIC WORKS

REVISIONS

CONSULTANT

LUCCHESI · GALATI · ARCHITECTS
800 PILOT ROAD, SUITE A
LAS VEGAS, NEVADA 89119
(702) 896-7711

JWZUNINO & ASSOCIATES
LANDSCAPE ARCHITECTURE
LAND PLANNING
3191 South Jones Blvd.
Las Vegas Nevada 89146
Phone (702) 253-8390
Fax (702) 253-1016
E-Mail jwze@jwzunino.com

ELKHORN SPRINGS NEIGHBORHOOD PARK
BUFFALO DRIVE

LANDSCAPE LAYOUT PLAN

STAMP

OWNER: CITY OF LAS VEGAS
DEPARTMENT OF PUBLIC WORKS
ARCHITECTURAL SERVICES
400 EAST STEWART AVENUE
LAS VEGAS, NEVADA 89101
PHONE: (702) 229-6535
FAX: (702) 382-3232
TDD: (702) 386-9108

DRAWN	HKS
FILE	20449-LY
DATE	3-9-01
SCALE	1/8" = 1'-0"
BID NO	01.15301.16
CLV DWG NO	650.64
	26 of 90
SHT NO	L2.3

DRAWINGS AS INSTRUMENTS OF SERVICE ARE THE PROPERTY OF THE DESIGN PROFESSIONAL WHOSE STAMP OF CERTIFICATION APPEARS ON THE DRAWINGS AND SPECIFICATIONS AND SHALL NOT BE USED IN WHOLE OR IN PART WITHOUT WRITTEN CONSENT. THE PROHIBITED COPIES OF THESE DRAWINGS AND SPECIFICATIONS RETAINED BY THE CLIENT MAY BE UTILIZED ONLY FOR OCCUPYING THE PROJECT FOR WHICH THEY WERE PREPARED AND NOT FOR THE CONSTRUCTION OF ANY OTHER PROJECT A.A.C. 623.310