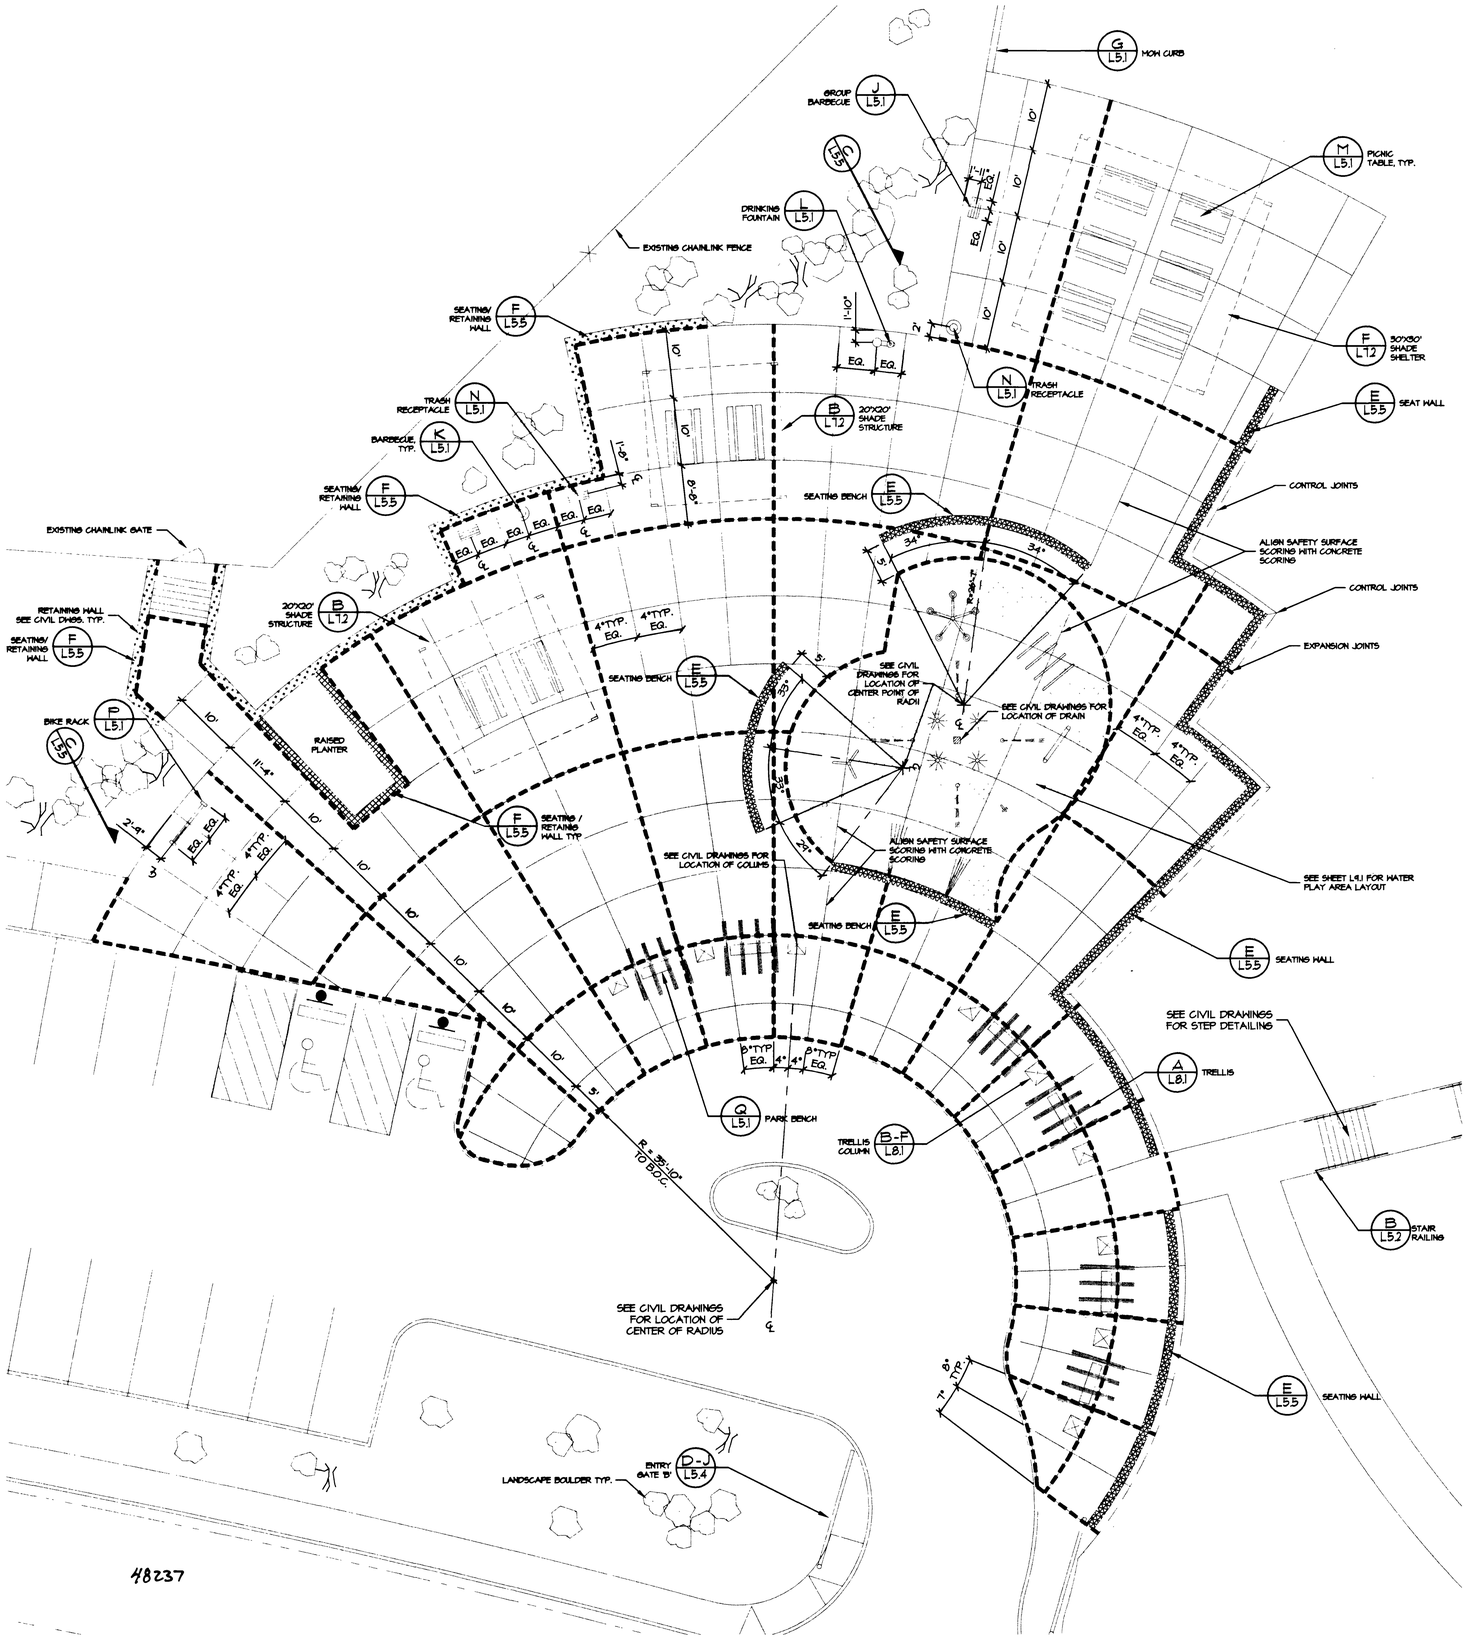

CONCRETE FINISH SCHEDULE

COLORED CONCRETE WITH LIGHT BROOM FINISH
INTEGRAL COLOR: 'SUMMER BEIGE' (5234)

JOINT SCHEDULE

SYMBOL	DESCRIPTION
- - - - - - - - - - -	EXPANSION JOINT - SEE CIVIL DWGS.
————————	HAND TROWEL CONTROL JOINT - SEE CIVIL DWGS.
	SEAT WALL
	RETAINING WALL

WATER PLAY EQUIPMENT COLORS: SPRAY TRIO - RED
SPRAY LOOPS - RED
RAINING BUCKETS - BLUE
ARCH - YELLOW
SPRAY RECEPTACLENON - BLUE
ACTIVATION BOLLARD - YELLOW

WATER PLAY AREA SAFETY SURFACE COLORS. SAFETY SURFACE SHALL HAVE ALIPHATIC BINDER. SEE SHEET L4.2 FOR DETAILS.

100% - BLUE 100% - RED 100% - YELLOW

NOTES:

1. CONTRACTOR TO PROVIDE ONE SAMPLE 5' X 5' OF EACH CONCRETE FINISH AT THE SITE WITH CORRECT COLOR AND FINISHES FOR APPROVAL BY LANDSCAPE ARCHITECT. ALL SAMPLES PROVIDED BY CONTRACTOR ARE TO INCLUDE SAW CUTS AND OR EXPANSION JOINTS WITH CAULKING IF APPLICABLE FOR APPROVAL BY LANDSCAPE ARCHITECT.
2. ALL CONCRETE TO RECEIVE A LIGHT BROOM FINISH UNLESS OTHERWISE NOTED.
3. PROVIDE EXPANSION JOINT (SEE CIVIL DWGS.) WHERE RETAINING WALLS, SEATING WALLS, ETC. ARE AGAINST CONCRETE SURFACES.

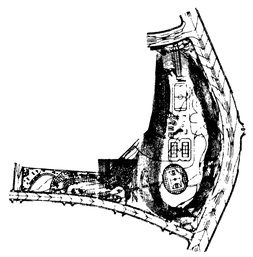

KEYMAP

NORTH

CITY OF LAS VEGAS NEVADA

REVISIONS

CONSULTANT

LUCCHESI · GALATI · ARCHITECTS
600 PILOT ROAD, SUITE A
LAS VEGAS, NEVADA 89119
(702) 362-7711

JWZ
JWZUNINO & ASSOCIATES
LANDSCAPE ARCHITECTURE
LAND PLANNING
3191 South Jones Blvd.
Las Vegas Nevada 89146
Phone (702) 253-9590
Fax (702) 253-1016
E-Mail jwz@jwzunino.com

DEPARTMENT OF PUBLIC WORKS

ELKHORN SPRINGS
NEIGHBORHOOD PARK
BUFFALO DRIVE

LANDSCAPE LAYOUT PLAN

STAMP

OWNER: CITY OF LAS VEGAS
DEPARTMENT OF PUBLIC WORKS
ARCHITECTURAL SERVICES

400 EAST STEWART AVENUE
LAS VEGAS, NEVADA 89101
PHONE: (702) 229-6535
FAX: (702) 382-3232
TDD: (702) 386-9108

DRAWN	HKS
FILE	20449-LY
DATE	3-9-01
SCALE	3/32" = 1'-0"
BID NO	01.15301.16
CLV DWG NO	G50.64
	27 of 90
SHT NO	L2.4

DRAWINGS AS INSTRUMENTS OF SERVICE ARE THE PROPERTY OF THE DESIGNER PROFESSIONAL WHOSE STAMP OF CERTIFICATION APPEARS ON THE DRAWINGS AND SPECIFICATIONS AND MAY NOT BE REPRODUCED IN WHOLE OR IN PART WITHOUT WRITTEN CONSENT IS STRICTLY PROHIBITED COPIES OF THE DRAWINGS AND SPECIFICATIONS AND MAY BE UTILIZED ONLY FOR OCCUPYING THE PROJECT FOR WHICH THEY WERE PREPARED AND NOT FOR THE CONSTRUCTION OF ANY OTHER PROJECT. N.A.C. 623.700