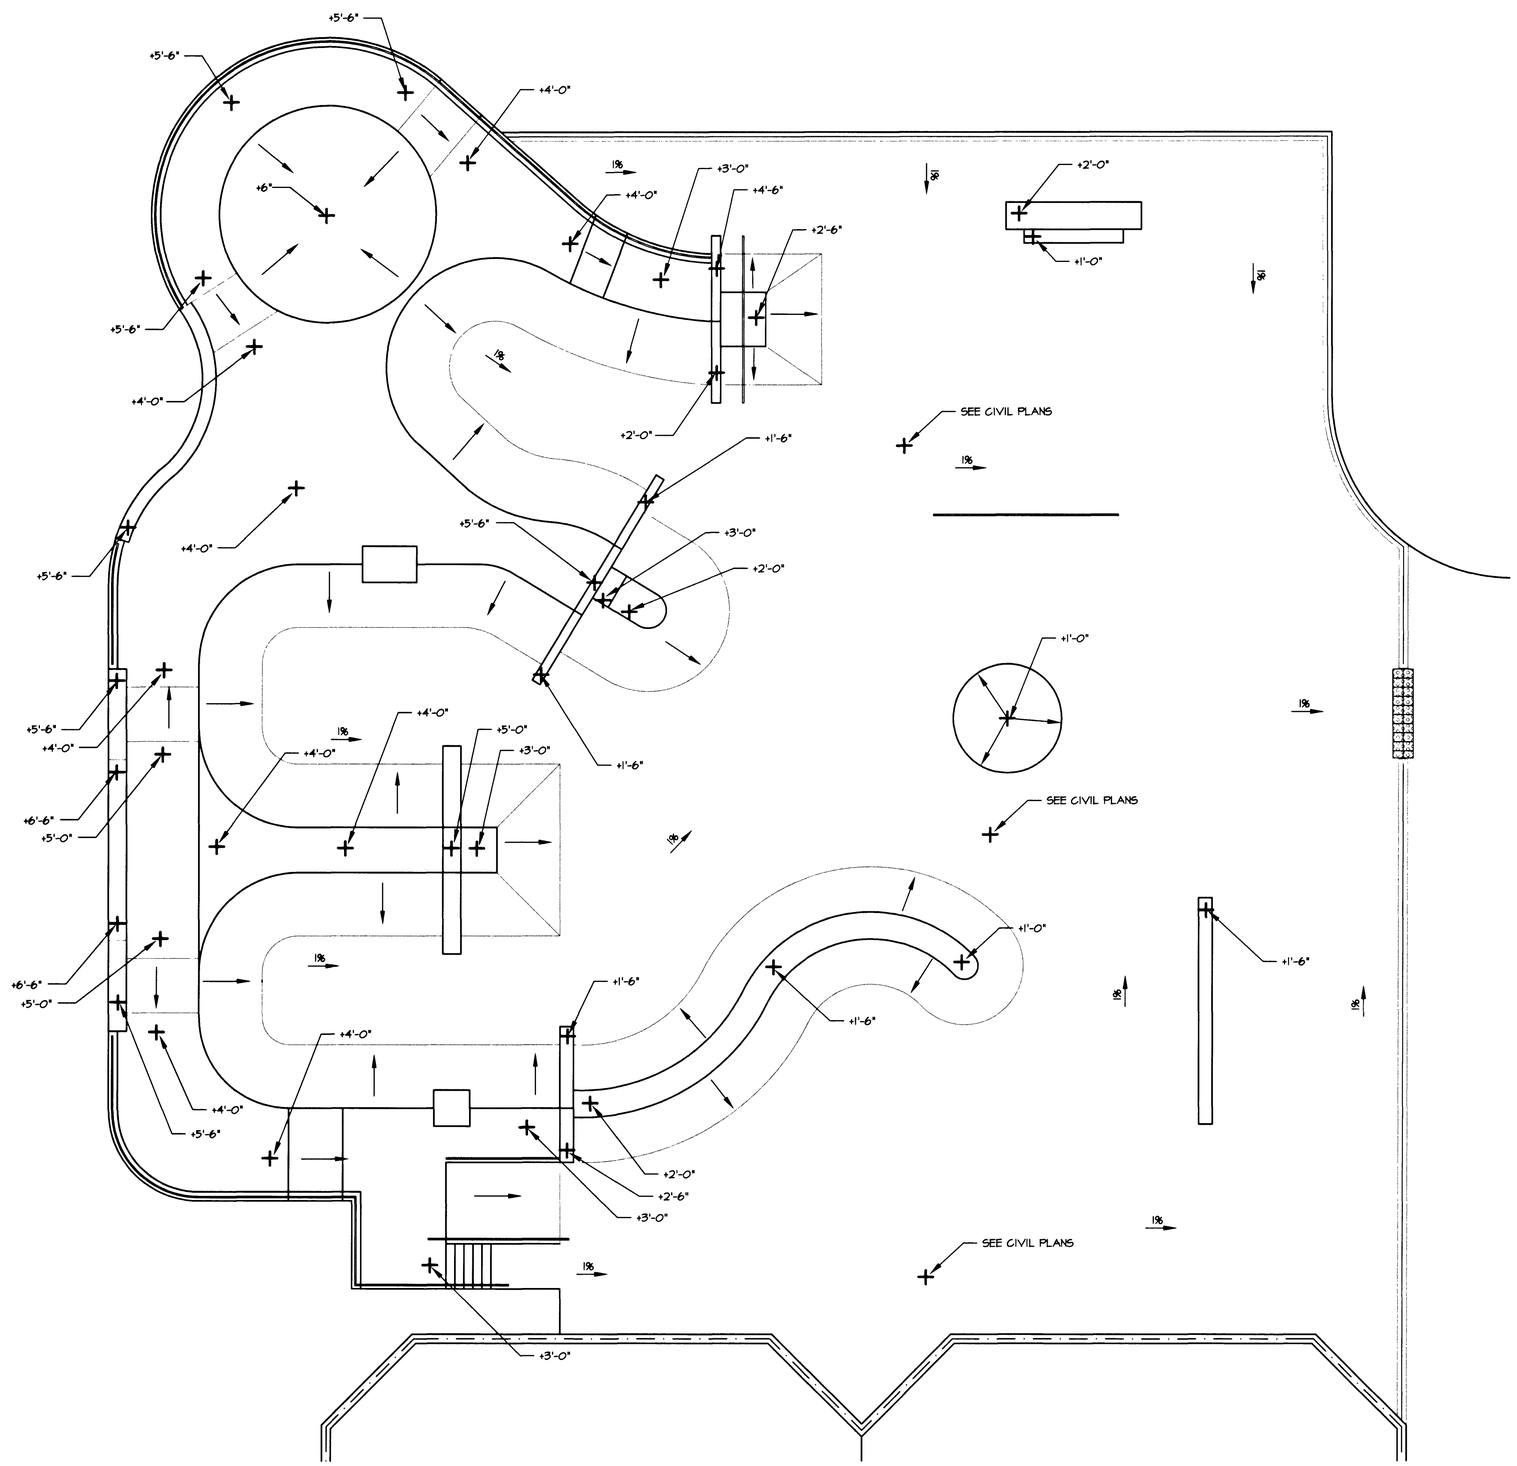

48242

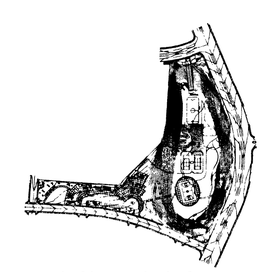

KEYMAP

NORTH

CITY OF LAS VEGAS NEVADA

REVISIONS

CONSULTANT

LUCCHESI · GALATI · ARCHITECTS
800 PILOT ROAD, SUITE A
LAS VEGAS, NEVADA 89119
(702) 228-7771

WZUNINO & ASSOCIATES
LANDSCAPE ARCHITECTURE
— LAND PLANNING —
3191 South Jones Blvd.
Las Vegas Nevada 89146
Phone (702) 253-6390
Fax: (702) 253-1016
E-Mail: lwze@wzunino.com

DEPARTMENT OF PUBLIC WORKS

ELKHORN SPRINGS
NEIGHBORHOOD PARK
BUFFALO DRIVE
SKATEPARK
GRADING PLAN

STAMP

OWNER: CITY OF LAS VEGAS
DEPARTMENT OF PUBLIC WORKS
ARCHITECTURAL SERVICES

400 EAST STEWART AVENUE
LAS VEGAS, NEVADA 89101
PHONE: (702) 229-6535
FAX: (702) 382-3232
TDD: (702) 386-9108

DRAWN	HKB
FILE	20449-LY-SKATE
DATE	3-5-01
SCALE	1/8" = 1'-0"
BID NO	01.1530.1.16
CLV DWG NO	650.64
	32 OF 90
SHT NO	L2.9

DRAWINGS AS INSTRUMENTS OF SERVICE ARE THE PROPERTY OF THE DESIGN PROFESSIONAL WHOM STAMP OF CERTIFICATION APPEARS ON THE DRAWINGS AND SPECIFICATIONS. ANY USE OR REPRODUCTION IN WHOLE OR IN PART WITHOUT WRITTEN CONSENT IS STRICTLY PROHIBITED. COPIES OF THE DRAWINGS AND SPECIFICATIONS RETAINED BY THE CLIENT MAY BE UTILIZED ONLY FOR OCCUPYING THE PROJECT FOR WHICH THEY WERE PREPARED AND NOT FOR THE CONSTRUCTION OF PROJECTS N.A.C. 623.300