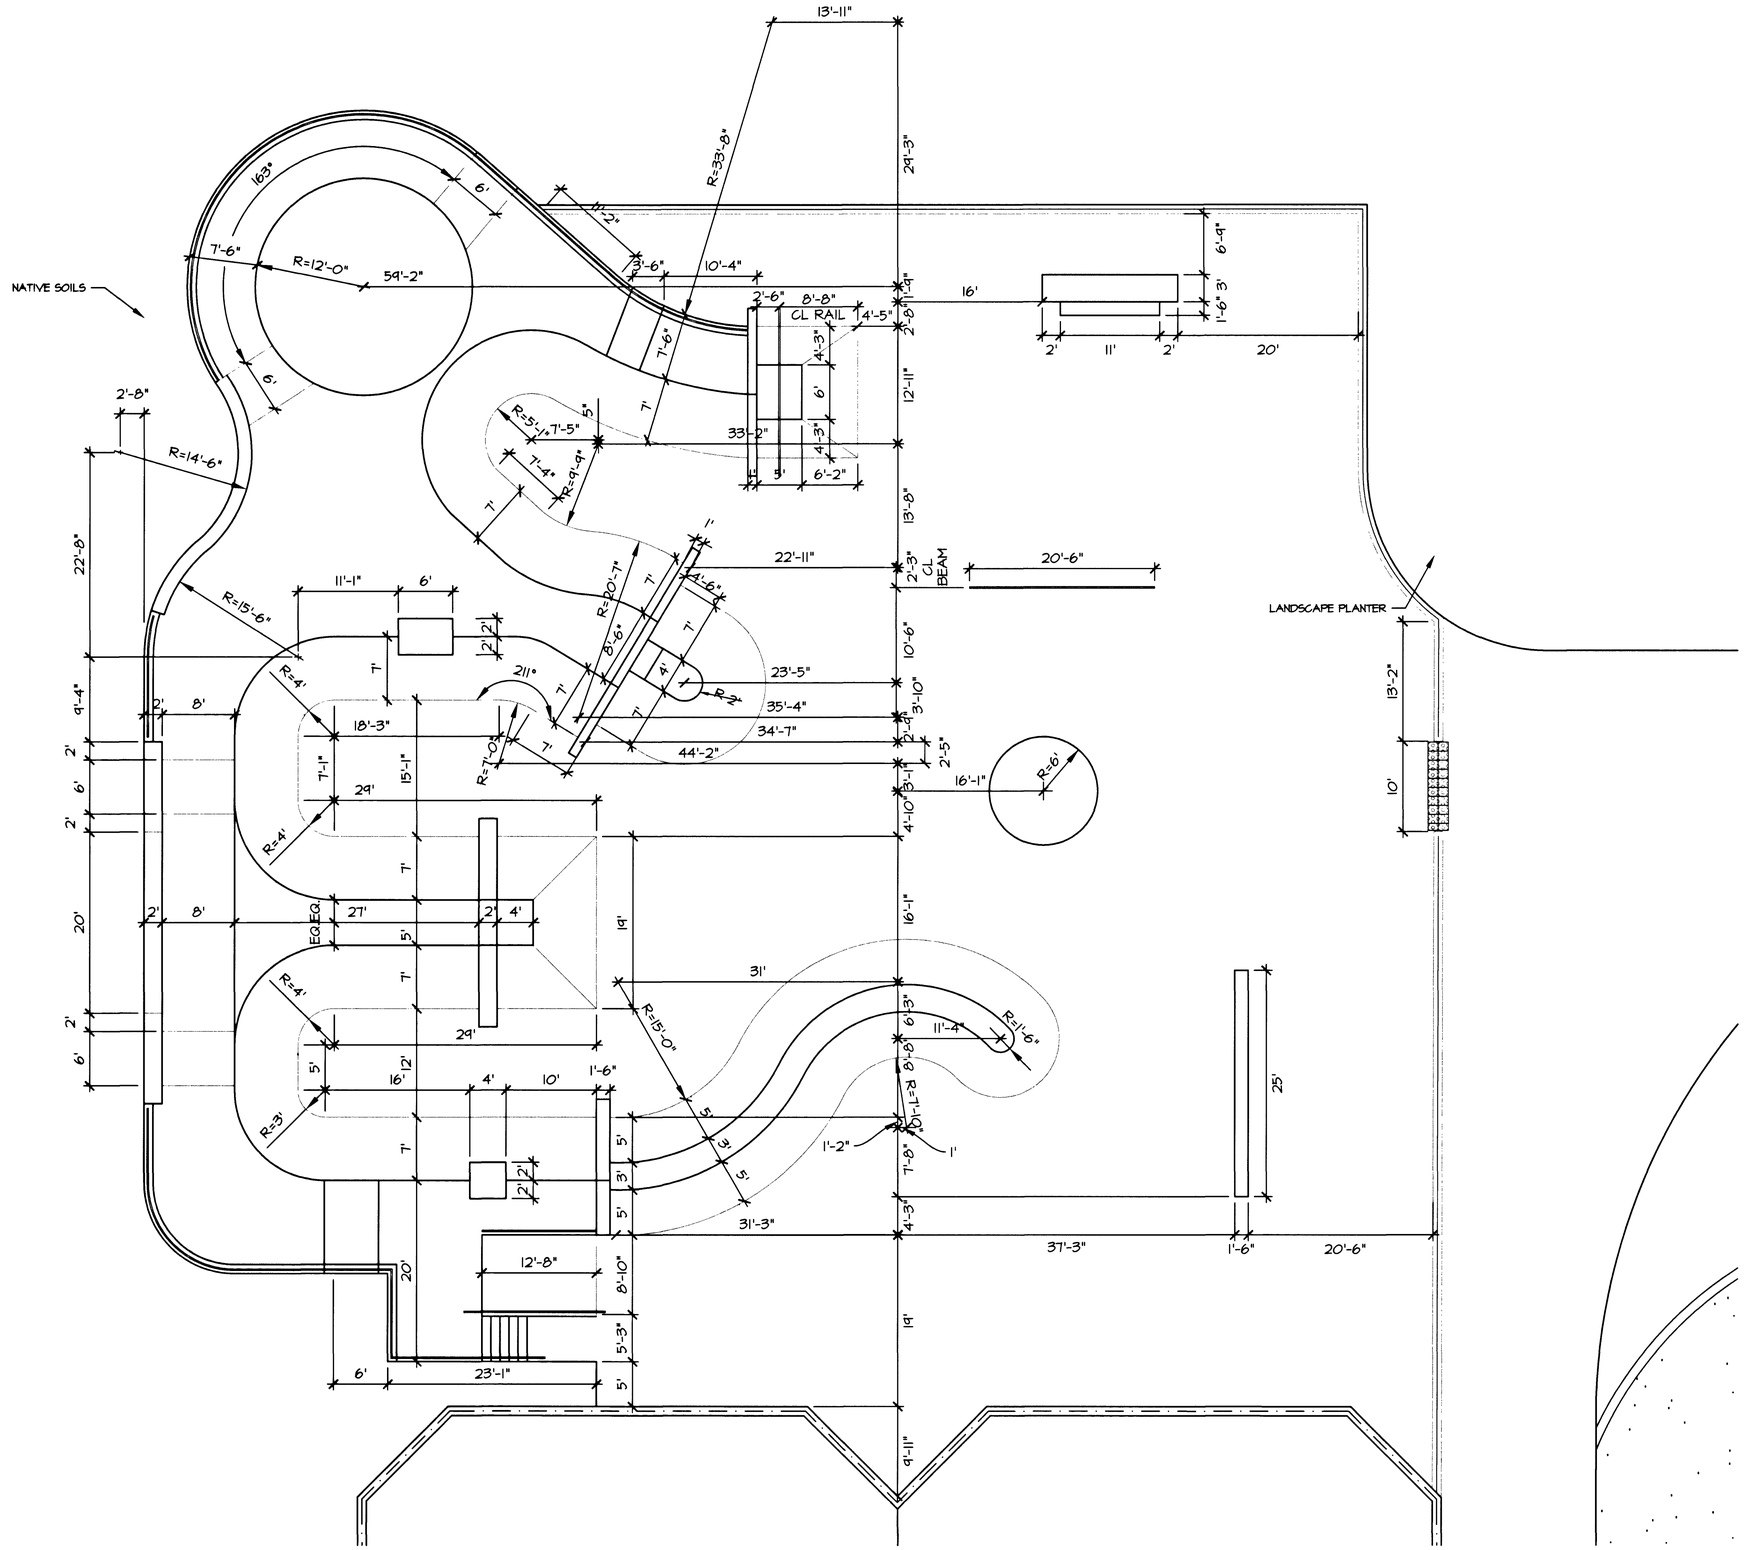

48240

DEPARTMENT OF PUBLIC WORKS

ELKHORN SPRINGS
NEIGHBORHOOD PARK
BUFFALO DRIVE
SKATEPARK
LAYOUT & DIMENSION PLAN

REVISIONS

CONSULTANT

LUCCHESI · GALATI ·
ARCHITECTS
500 PILOT ROAD, SUITE A
LAS VEGAS, NEVADA 89119
(702) 896-7111

NVZUNINO & ASSOCIATES
LANDSCAPE ARCHITECTURE
— LAND PLANNING —
3191 South Jones Blvd.
Las Vegas Nevada 89146
Phone (702) 253-9390
Fax (702) 253-1016
E-Mail jvz@nvzunino.com

STAMP

OWNER: CITY OF LAS VEGAS
DEPARTMENT OF PUBLIC WORKS
ARCHITECTURAL SERVICES

400 EAST STEWART AVENUE
LAS VEGAS, NEVADA 89101
PHONE: (702) 229-6535
FAX: (702) 382-3232
TDD: (702) 386-9108

DRAWN	HKS
FILE	20449-LY-SKATE
DATE	3-9-01
SCALE	1/8" = 1'-0"
BID NO	01.15301.16
CLV DWG NO	650.64
	30 of 90
SHT NO	L2.7

DRAWINGS AS INSTRUMENTS OF SERVICE ARE THE PROPERTY OF THE DESIGN PROFESSIONAL WHOSE SEAL OF CERTIFICATION APPEARS ON THE DRAWINGS AND SPECIFICATIONS. ANY USE OR REPRODUCTION IN WHOLE OR IN PART WITHOUT WRITTEN CONSENT IS PROHIBITED.