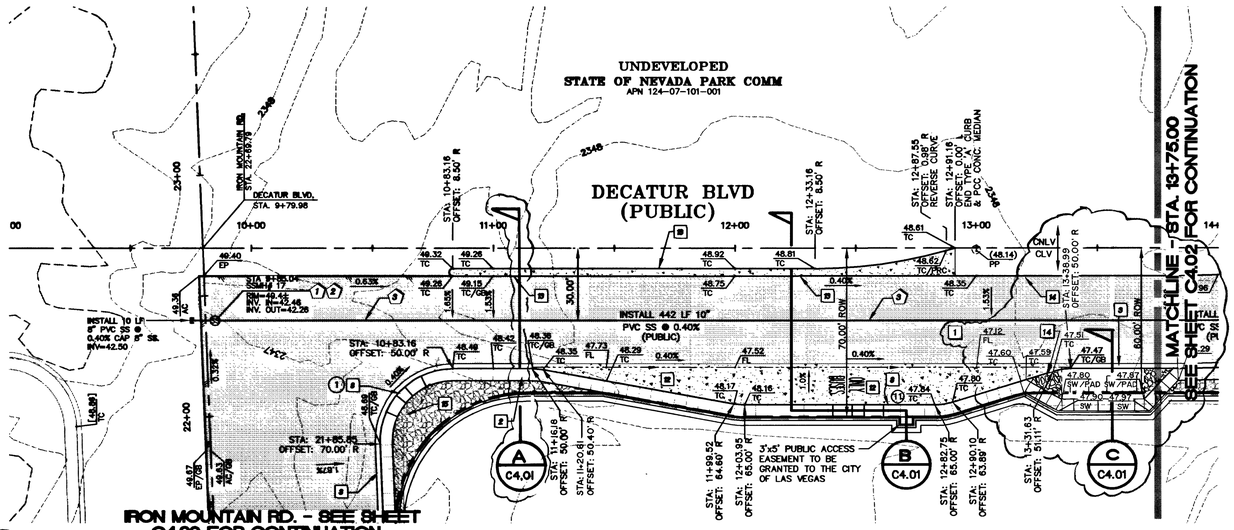

DECATUR BLVD. (PUBLIC) - PLAN VIEW

HORIZONTAL SCALE: 1" = 30'

LEGEND

- PROPOSED OFF-SITE AC PAVEMENT
- PROPOSED RIP-RAP D_{50}=8" MIN. 16" THICK OVER 6" TYPE II BASE W/ GEOTEXTILE FILTER FABRIC BETWEEN BASE & RIP-RAP
- [XX.XX] TC — FUTURE GRADE BY OTHERS
- (XX.XX) TC — EXISTING GRADE
- XX.XX TC — PROPOSED GRADE

SIDEWALK RAMP PER C.C.A.U.S.D. NO. 235 CASE I

NO.	'A'	'B'
1	5'	5'
11	5'	5'

BASIS OF BEARINGS:

NORTH 02°20'31" WEST, BEING THE WEST LINE OF THE SOUTHWEST QUARTER (SW1/4) OF SECTION 12, TOWNSHIP 19 SOUTH, RANGE 60 EAST, M.D.M., CLARK COUNTY, NEVADA AS SHOWN ON THE MAP IN FILE 73 OF SURVEY, PAGE 14 OFFICIAL RECORDS, CLARK COUNTY.

BENCHMARK:

CITY OF LAS VEGAS BENCHMARK No. 1LV90 11E4
BLM BRASS CAP, 2" ABOVE GROUND, JONES BOULEVARD AND HORSE DRIVE. REVISION DATE: 5/7/93
ELEV = 722.9994 m/2372.04 FEET (NAVD88)

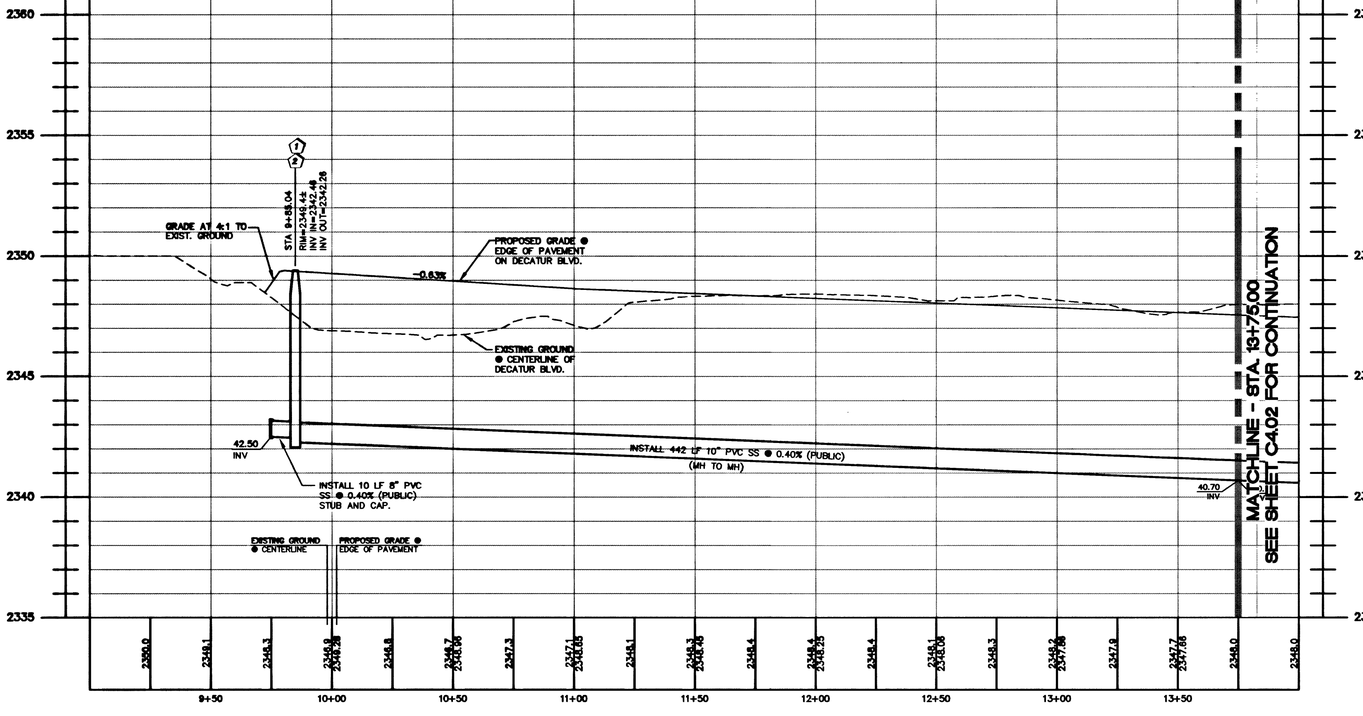

DECATUR BLVD. (PUBLIC)- PROFILE

HORIZONTAL SCALE: 1" = 30'
VERTICAL SCALE: 1" = 3'

CONSTRUCTION KEY NOTES

1. CONSTRUCT TYPICAL SECTION PER CCAUSD NO. 202 AND 208.1 (100' R.O.W.), ALSO REFER TO DETAIL "A" ON THIS SHEET
2. CONSTRUCT 5' SIDEWALK PER CCAUSD NO. 234
3. CONSTRUCT "L" CURB AND GUTTER PER CCAUSD NO. 216
4. CONSTRUCT 8' CROSS GUTTER PER CCAUSD NO. 228
5. CONSTRUCT 2' SIDEWALK DRAIN PER CCAUSD NO. 236
6. CONSTRUCT DRIVEWAY PER CCAUSD NO. 224
7. CONSTRUCT HALF STREET CROSS GUTTER PER CCAUSD NO. 229
8. CONSTRUCT SIDEWALK RAMP PER CCAUSD NO. 235 CASE I REFER TO TABLE ON THIS SHEET FOR RAMP LENGTHS
9. CONSTRUCT COMMERCIAL DRIVEWAY PER CCAUSD NO. 222A
10. CONSTRUCT PAVED ACCESS ROAD PER DETAIL 'A' ON SHEET C4.13 AND CCAUSD No. 209.
11. CONSTRUCT SIDEWALK RAMP PER CCAUSD NO. 235 CASE II REFER TO TABLE ON THIS SHEET FOR RAMP LENGTHS
12. CONSTRUCT TYPICAL BUS TURN-OUT WITH LOADING PAD PER C.C.A.U.S.D. NO 234.1 AND 234.2. ALSO SEE SHEET C2.01 FOR ADDITIONAL CONSTRUCTION DIMENSIONS.
13. CONSTRUCT PCC MEDIAN ISLAND PER CCAUSD No. 218. REFER TO SHEETS C2.01 AND C2.02 FOR CURVE AND LINE DIMENSIONS.
14. CONSTRUCT TYPE 'A' CURB PER CCAUSD No. 219
15. SIGHT VISIBILITY RESTRICTION ZONE, REFER TO TRAFFIC SHEETS FOR ADDITIONAL INFORMATION.

SANITARY SEWER NOTES

1. CONSTRUCT STANDARD 48" (ø) ECCENTRIC MANHOLE PER D.C.S.W.C.S. DWG. No. SD-1.
2. INSTALL 6" CONCRETE COLLAR PER D.C.S.W.C.S. DWG. No. SD-3B. RIM TO BE FLUSH WITH FG.
3. TRENCH SECTION AND BACKFILL PER DCSWCS SD-16 A&B.

GRAPHIC SCALE

30 0 15 30 60 120

(IN FEET)

1 inch = 30 ft.

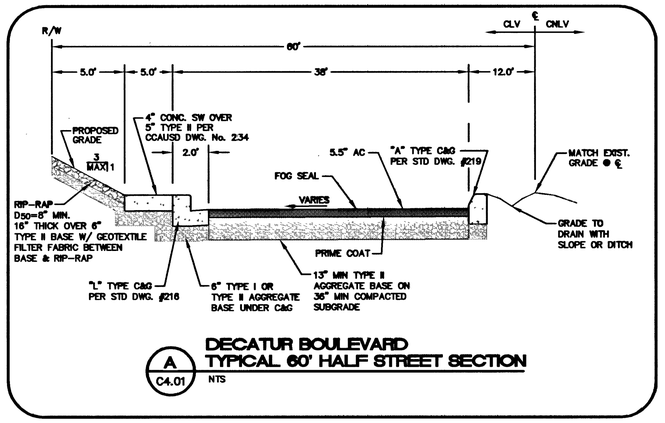

A C4.01 NTS

DECATUR BOULEVARD TYPICAL 60' HALF STREET SECTION

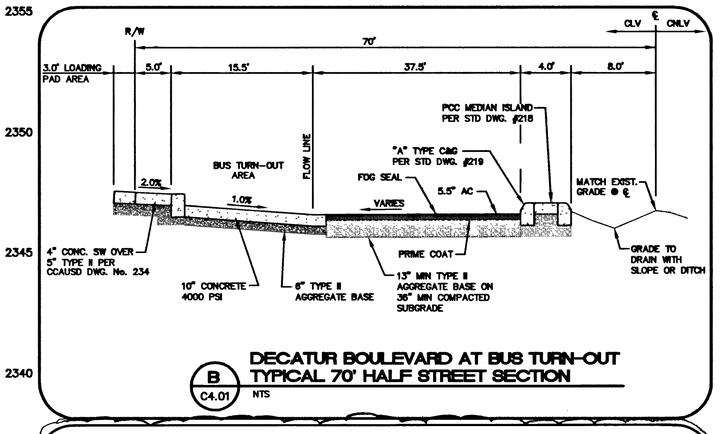

B C4.01 NTS

DECATUR BOULEVARD AT BUS TURN-OUT TYPICAL 70' HALF STREET SECTION

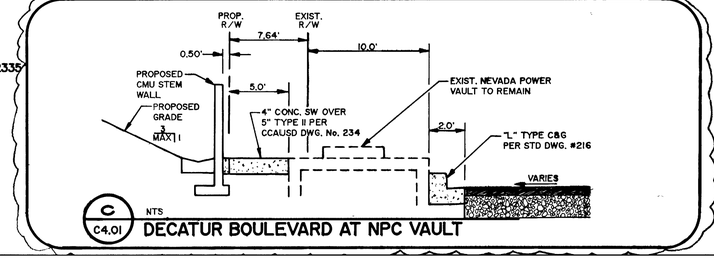

C C4.01 NTS

DECATUR BOULEVARD AT NPC VAULT

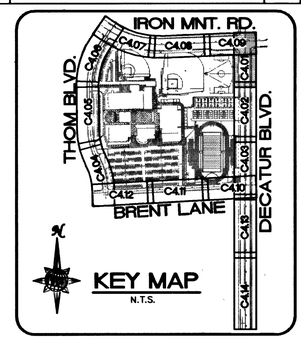

KEY MAP
N.T.S.

Call before you DIG 1-800-227-2600

Call before you OVERHEAD 1-702-593-6111

REV	DESCRIPTION	DATE	BY
1	SIDEWALK REVISION ADJACENT TO EXISTING NEVADA POWER VAULT	7/7/03	JGT

REVISIONS

SEAL — ENGINEER: STATE OF NEVADA — VERNON R. KIMSEY — No. 8889 — PROFESSIONAL ENGINEER — DATE: 5/15/03

CCSD PROJECT NO. 1531
CCSD REVIEW
APPROVED BY
DATE

DATE 10-29-01
DRAWN BY JTG
CHECKED BY VRH
SUBMITTAL BID SET
PBS&J PROJECT NO. 93078

PBS&J — ENGINEERING · PLANNING · SURVEYING · CONSTRUCTION SERVICES

TATE SNYDER KIMSEY ARCHITECTS
709 Valle Verde Court Henderson, Nevada 89014 ph. 702.456.3000 fax 702.898.6209
www.tatesnyderkimsey.com

CLARK COUNTY SCHOOL DISTRICT

PROJECT
DECATUR / IRON MOUNTAIN HIGH SCHOOL
CITY OF LAS VEGAS NEVADA
CONSTRUCTION MANAGEMENT DEPARTMENT 4828 S. PEARL STREET 799-7600 LAS VEGAS, NEVADA 89121

DRAWING TITLE
OFF-SITE, DECATUR BLVD.

SHEET NO.
C4.01
715-144
SHEET 15 OF 45

1251-OFI.dwg JMG 09/09/02 08:25:01

S6118