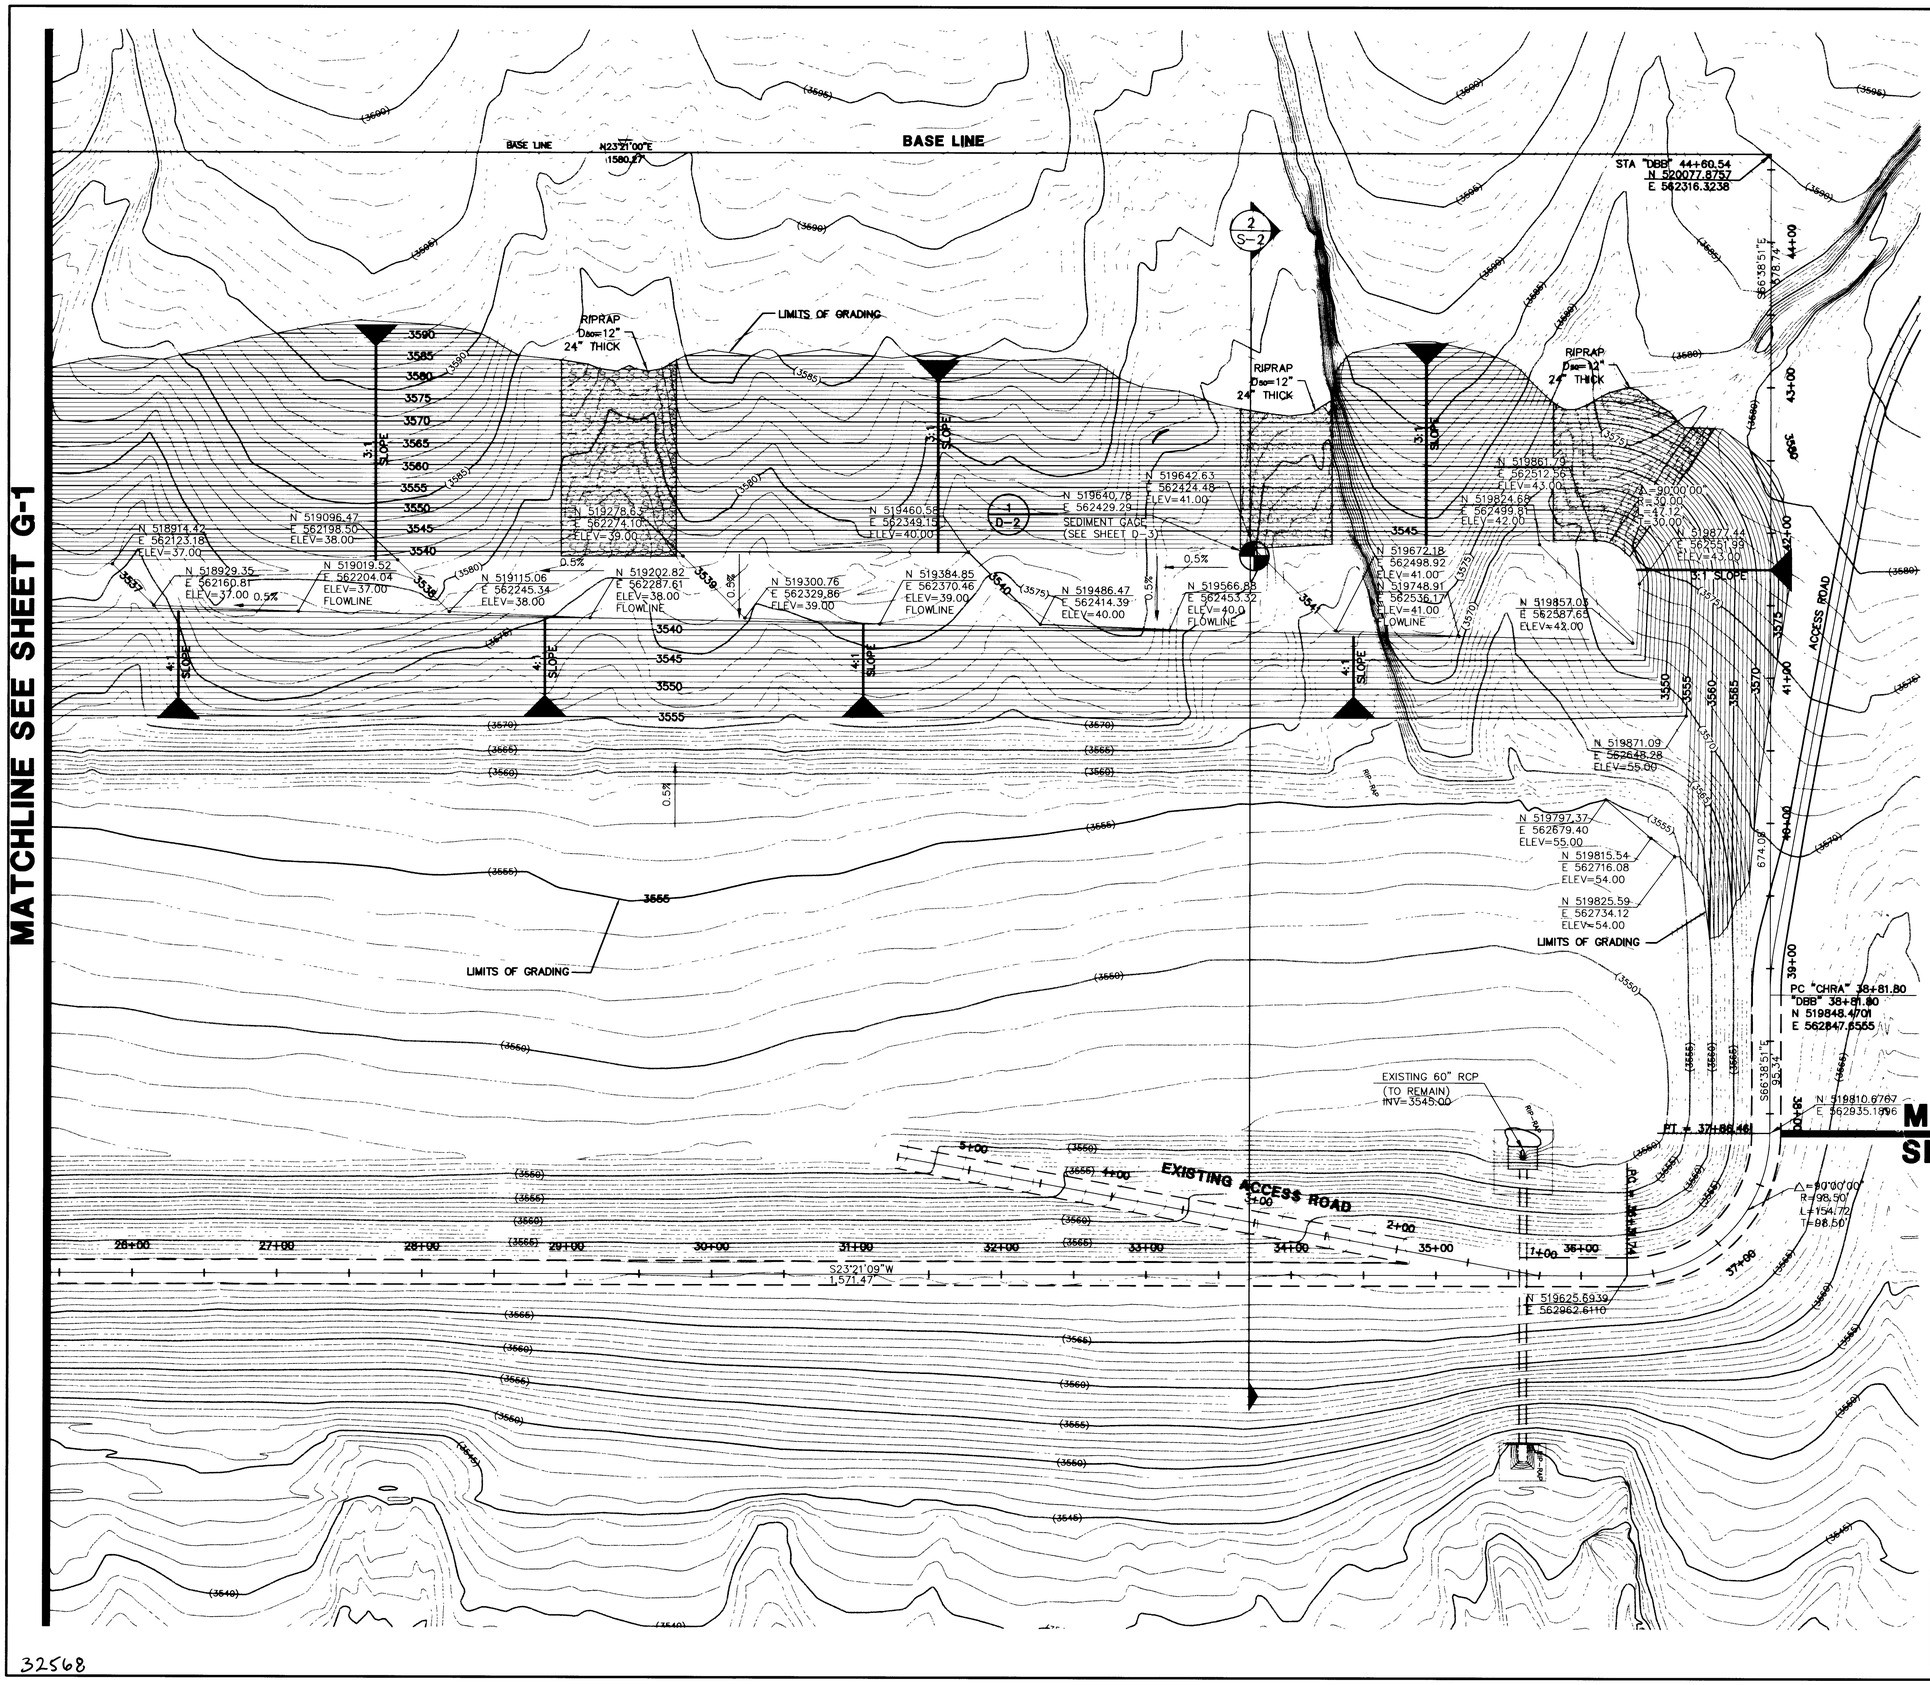

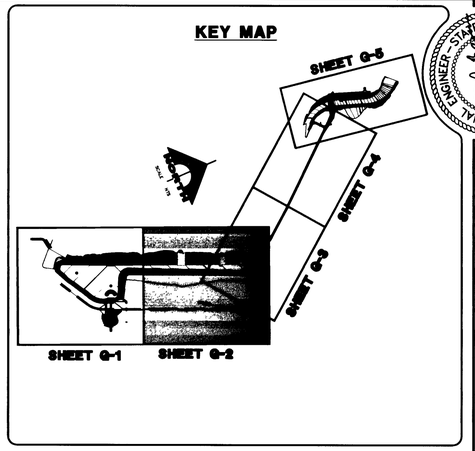

NORTH

SCALE: 1"=50'

50 0 50 100
SCALE FEET

Avoid hitting overhead power lines. It's costly.

CALL BEFORE YOU DO OVERHEAD

CALL 1-702-593-6111

Avoid cutting underground utility lines. It's costly.

Call before you Dig.

1-800-227-2600

UNDERGROUND SERVICE ALERT (USA)

BENCHMARK

ID #	DESC.	NAVD 88 DATUM	NAVD 88 DATUM
0LV09 34SSE6	NDOT REFERENCE BRASS CAP, 50' RT OF STA 787+19.42 CHARLESTON BLVD	3209.81 (FEET)	978.3511 (METERS)

NOTE:
THIS SET OF DRAWINGS IS BASED UPON NAVD 88 DATUM. PREVIOUS DRAWINGS MAY BE BASED ON SUMMERLIN DATUM AND CARE SHOULD BE OBSERVED WHEN UTILIZING THIS SET OF DRAWINGS.

BASIS OF BEARINGS

NORTH 89°54'38" EAST, BEING THE SOUTH LINE OF THE SOUTHEAST QUARTER (SE 1/4) OF SECTION 35, TOWNSHIP 20 SOUTH, RANGE 59 EAST, M.D.M., AS SHOWN BY MAP THEREOF ON FILE IN FILE 87, PAGE 73 OF SURVEYS IN THE CLARK COUNTY RECORDER'S OFFICE, CLARK COUNTY, NEVADA.

PROFESSIONAL ENGINEER - STATE OF NEVADA
DENNIS R. BROWN
CIVIL
No. 12252

DATE: May 23, 2001

REV	DATE	DESCRIPTION	DATE	AGEN. APP	DATE	GCW. APP

ISSUE DATE: % COMPLETE

DESIGN: AF
DRAWN:
CHECK: AF
ISSUE DATE:
ISSUE EDITOR:
PLOT DATE: 05-23-01
PLOT TIME: 13:43:21

G.C. WALLACE, INC.
Engineering/Architecture
1555 SOUTH RAINBOW BLVD./LAS VEGAS, NEVADA 89146
TELEPHONE: (702) 804-2000 • FAX: (702) 804-2299

G:\62052-307\dwg\improv2\DB5_G002.dwg

THE HOWARD HUGHES CORPORATION

DETENTION BASIN NO. 5 EXPANSION AND DIVERSION BERM

GRADING PLAN
DETENTION BASIN

SHEET
G-2
7 OF 24 SHTS

32568

731-75