SEE NOTES ON SHEET E1

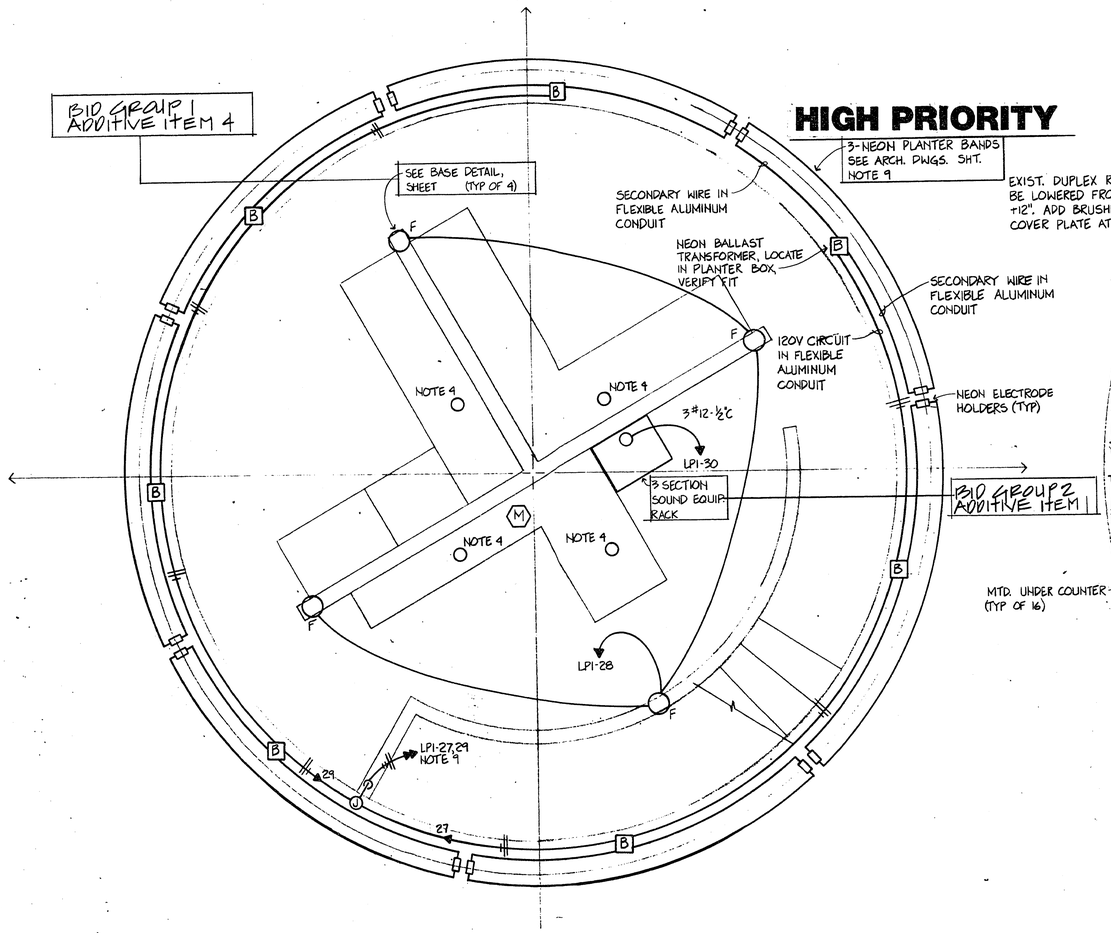

HIGH PRIORITY

3-NEON PLANTER BANDS SEE ARCH. DWGS. SHT. NOTE 9

EXIST. DUPLEX RECEP. TO BE LOWERED FROM +96" TO +12". ADD BRUSHED BRASS COVER PLATE AT OLD LOCATION

SECONDARY WIRE IN FLEXIBLE ALUMINUM CONDUIT

NEON ELECTRODE HOLDERS (TYP)

BID GROUP 2 ADDITIVE ITEM 1

ROTUNDA UPPER LEVEL MEZZANINE
LIGHTING PLAN
SCALE 1/2"=1'-0"

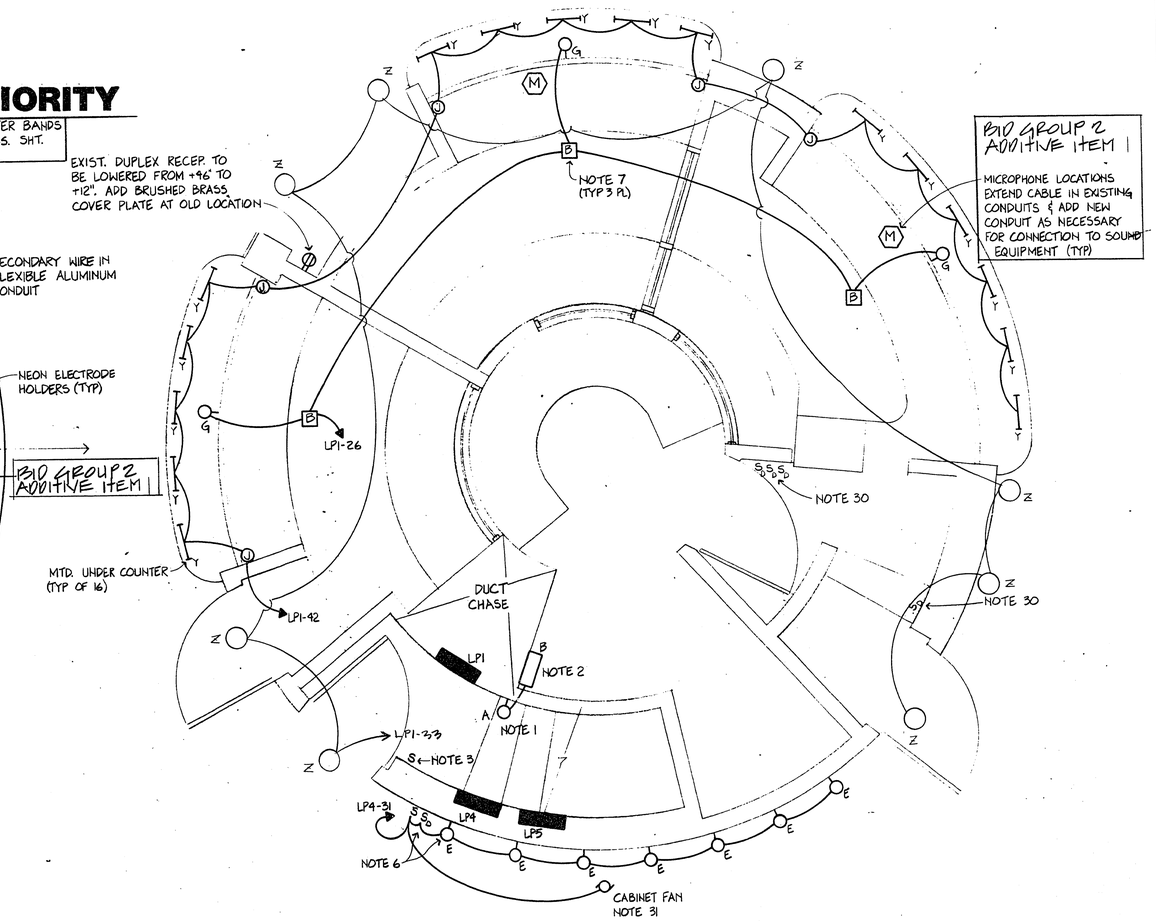

ROTUNDA LOWER LEVEL
LIGHTING PLAN
SCALE 1/2"=1'-0"

HIGH PRIORITY

City of Las Vegas, Nevada
Department of Design and Development
Thomas S. Graham, AICP, RLA, Director

SCALE: ½"=1'-0"
DATE: 1-87
DESIGN BY: TJK
DRAWN BY: JDE

REVISIONS	DATE

DOWNTOWN TRANSPORTATION CENTER AMENITIES
ROTUNDA LIGHTING & POWER PLAN

30-13-43

PROJECT NO. WU9040
DRAWING NO. 590-2F
SHEET 39 OF 41
E3