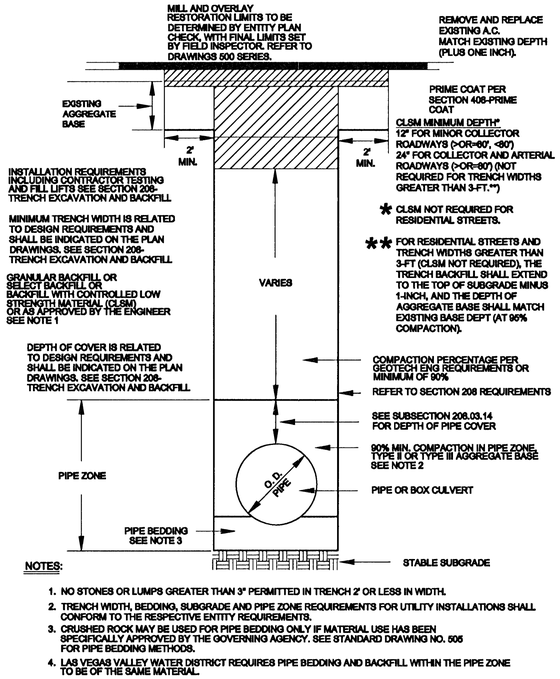


**NOTES:**

1. NO STONES OR LUMPS GREATER THAN 3" PERMITTED IN TRENCH 2' OR LESS IN WIDTH.
2. TRENCH WIDTH, BEDDING, SUBGRADE AND PIPE ZONE REQUIREMENTS FOR UTILITY INSTALLATIONS SHALL CONFORM TO THE RESPECTIVE ENTITY REQUIREMENTS.
3. CRUSHED ROCK MAY BE USED FOR PIPE BEDDING ONLY IF MATERIAL USE HAS BEEN SPECIFICALLY APPROVED BY THE GOVERNING AGENCY. SEE STANDARD DRAWING NO. 505 FOR PIPE BEDDING METHODS.
4. LAS VEGAS VALLEY WATER DISTRICT REQUIRES PIPE BEDDING AND BACKFILL WITHIN THE PIPE ZONE TO BE OF THE SAME MATERIAL.

## RTC STD DWG 503

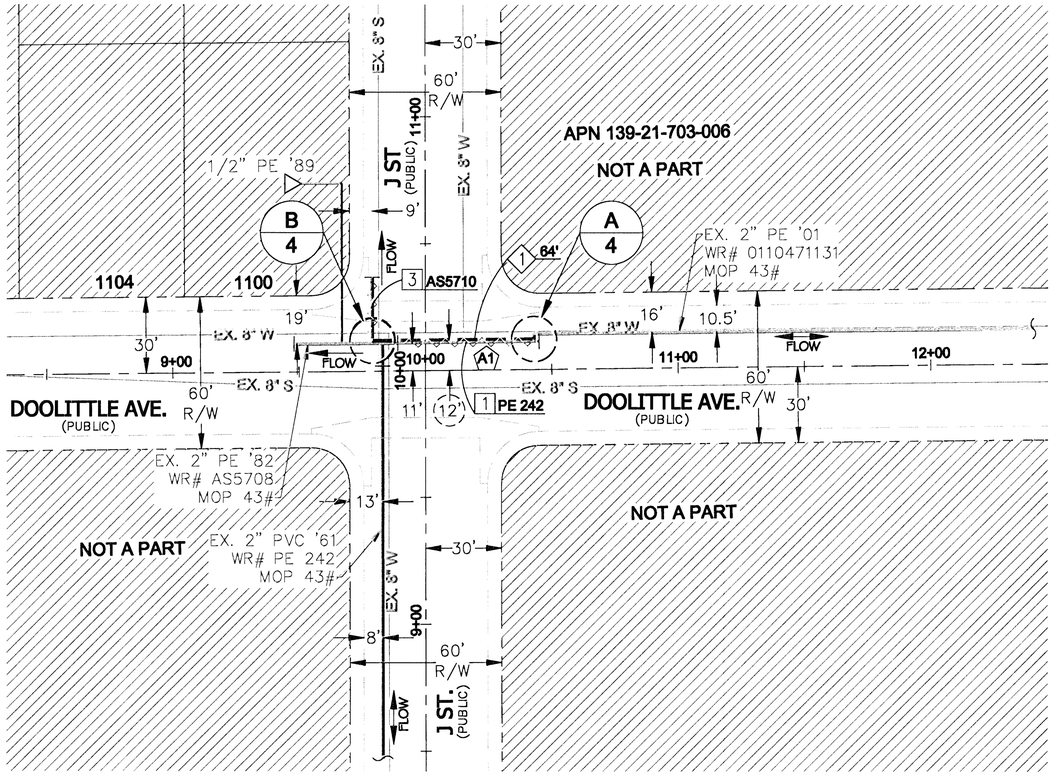


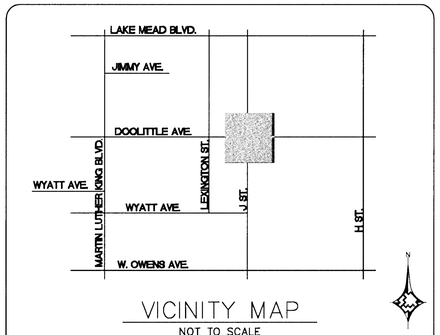


VICINITY MAP
NOT TO SCALE

## LEGEND:

- EXISTING GAS LINE
- GAS LINE TO BE ABANDONED
- EXISTING GAS SERVICE
- PROPOSED MAIN GAS LINE (NEW)
- PROPOSED SERVICE LATERAL (NEW)
- PROPOSED SERVICE LINE (NEW)
- RIGHT OF WAY LINE
- STREET CENTERLINE
- PROPERTY LINE
- BACK OF CURB
- MATCHLINE
- EASEMENT
- EXISTING ANODELESS RISER
- EXISTING ANODE RISER
- EXISTING GAS LIGHT
- EXISTING GAS VALVE

## PROPOSED FACILITIES:

1 PROP. 2" PE

## ABANDONED FACILITIES:

1 ABANDON EX. 2" STL '61 MOP 43#

3 ABANDON EX. 2" PE '82 MOP 43#

## RTC NOTES:

PAVEMENT REPAIR SHALL CONFORM TO RTC:

A1 500.4

811 Know what's **below.** **Call** before you dig.

| DESCRIPTION | BY | DATE | APPVD |
|---|---|---|---|

REVISIONS

SOUTHWEST GAS CORPORATION

SEE SHEET 2.

| TAX CODES | UNIT NO. | UNIT TYPE | INSTL. PROPOSED | RETIRED PROPOSED | INSTL. COMPLETED | RETIRED COMPLETED |
|---|---|---|---|---|---|---|

PROPERTY UNITS

**AS-BUILT DRAWING-PRESSURE TEST DATA**

PIPE DIA. _____ TEST MEDIUM: ☐ AIR ☐ NITROGEN ☐ WATER ☐ SOAP — TEST METHOD: ☐ GAUGE ☐ CHART — GAUGE/PRESS REC SN#

PIPE LENGTH _____

PIPE TYPE _____

MIN. DURATION _____

| TEST PRES. (PSIG) | START | END |
|---|---|---|
| TIME | | |
| DATE | | |
| PERFORMED BY | | |

SEE SHEET 2.

**VISUAL INSPECTION CERTIFICATION**

I HAVE VISUALLY INSPECTED ALL HEATED FUSIONS, SOLVENT CEMENT, MECHANICAL JOINTS, AND WELDS THAT I HAVE PERFORMED

NAME _____ DATE _____

SEE SHEET 2.

AS-BUILTS ACCEPTED BY _____ DATE _____

POSTED BY _____ DATE _____

POSTING QC'D BY _____ DATE _____

**CONSTRUCTION**

INSPECTOR _____

FOREMAN _____

REVIEWED BY SEE SHEET 2

**PERMIT INFORMATION**

CITY OF LAS VEGAS
TAX CODE
02-0200

| ISOLATION AREA | W.R. NO. |
|---|---|
| 092 | 1709310 |
| **LOCATION** | **ATLAS #/TILE #** |
| T20S R61E SEC 21 M.D.M. | x624y524 |

| | | | |
|---|---|---|---|
| ENGINEER/TECH: MAXWELL HUGHES | | | PHONE: 702-365-2022 |
| ACCOUNT REP: | | | PHONE: |
| PROJECT CONTACT: MAXWELL HUGHES | | | PHONE: 702-365-2022 |
| SHEET NO: 3 OF 4 | SCALE: 1"=30' | | DATE: 04/04/2013 |
| DWN. BY: ZONE ENG | CHKD. BY: | | APPVD. BY: |

TITLE

# SI-CLV-DOOLITTLE AND J 2" REPLACEMENT

1819