SOURCE FC OR RISER	PROJECT CONNECTED LOAD (3ø)				LOOP FC OR RISER
	PH.	EX: KVA	ADDED KVA	TOTAL KVA	
DFC3294	A	300	166.67	466.67	FUTURE
UGM86097	B	250	166.67	416.67	———
BLT1218	C	250	166.67	416.67	———

NV ENERGY SCHEDULING NOTE: DAY (NO LANE BLOCKS)

THIS PROJECT WAS ESTIMATED WITH THE ASSUMPTION THAT ALL THE WORK BEING PERFORMED ON THIS PROJECT BY NV ENERGY CREWS CAN BE DONE DURING THE DAYTIME WITH NO TRAFFIC CONTROL REQUIRED.

GOVERNMENT APPROVAL OF THESE DRAWINGS DOES NOT INDICATE APPROVAL OF TRAFFIC CONTROL. PLEASE REFER TO THE BARRICADE PLAN FOR APPROVED TRAFFIC CONTROL REQUIREMENTS.

NVE STANDARDS

N

T,R,S: 20–59–34

APN: 13734219001

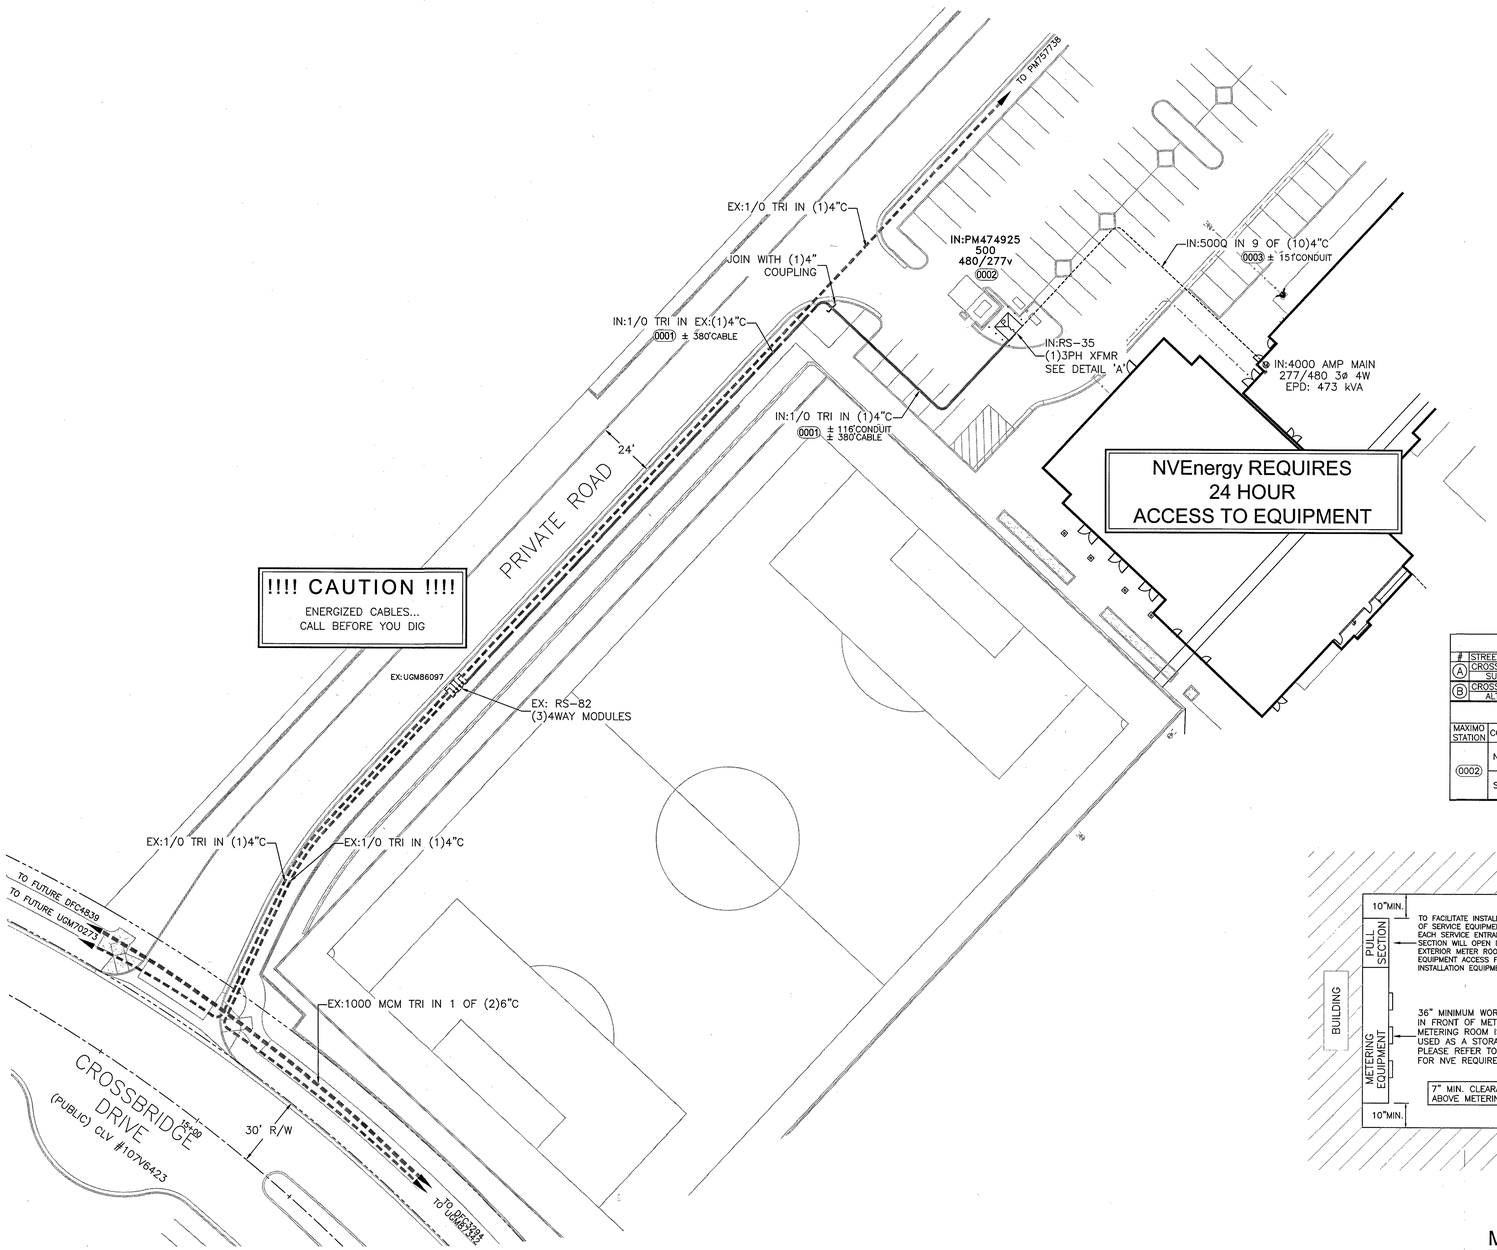

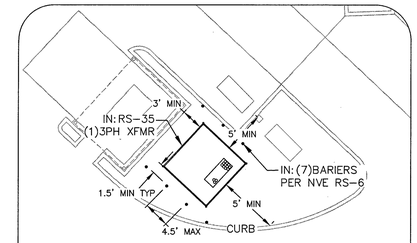

TRANSFORMER DETAIL 'A'

SCALE: 1:10

CENTERLINE STATION TABLE

#	STREET INTERSECTION	STA	HEADED
A	CROSSBRIDGE DR.	10+00	NORTH
	SUNCREEK RD.	10+00	EAST
B	CROSSBRIDGE DR.	40+54.88	EAST
	ALTA DR.	10+00	EAST

STATION TABLE

MAXIMO STATION	CORNER	CENTER LINE STATION	SIDE	OFFSET CL TO BOC	OFFSET CL TO ROW	OFFSET BC TO CLOSEST FACE OF SUBSTRUCTURE	SUBSTRUCTURE INFORMATION
(0002)	NORTH	14+62.46 FIELD NOTES:	RT	30'	30'	469.13'	RS-35 – 8.25' X 8.25'
							OPERATING NUMBER: PM474925
							PAGE NUMBER: 2
	SOUTH	14+57.52 FIELD NOTES:	RT	30'	30'	468.80'	EASEMENT NUMBER: FUTURE
							TYP. EASEMENT LAYOUT: FUTURE

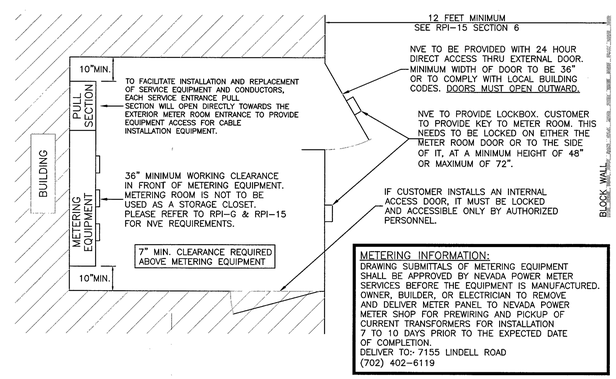

METERING INFORMATION:
DRAWING SUBMITTALS OF METERING EQUIPMENT SHALL BE APPROVED BY NEVADA POWER METER SERVICES BEFORE THE EQUIPMENT IS MANUFACTURED. OWNER, BUILDER, OR ELECTRICIAN TO REMOVE AND DELIVER METER PANEL TO NEVADA POWER METER SHOP FOR PREWIRING AND PICKUP OF CURRENT TRANSFORMERS FOR INSTALLATION 7 TO 10 DAYS PRIOR TO THE EXPECTED DATE OF COMPLETION.
DELIVER TO:- 7155 LINDELL ROAD
(702) 402–6119

METER ROOM DETAIL

NVE U.G. STD. RPI-G & RPI-15
(NOT TO SCALE)

NVE WILL NOT VERIFY THE EXISTING CONDUIT. CUSTOMER TO ENSURE ITS INTEGRITY AND REPAIR IF NECESSARY.

NOTE: ALL THE ABOVE GROUND UTILITY APPURTENANCES SHALL CONFORM TO THE REQUIREMENTS OF CLV UNIFIED DEVELOPMENT CODE TITLE 19.06 AND 19.08

APPROVED FOR CONSTRUCTION

THIS APPROVAL IS FOR WORK IN CLV R/W & EASEMENT ONLY. OBTAINING PERMISSIONS OR EASEMENTS FOR WORK SHOWN ON PRIVATE PROPERTY IS THE RESPONSIBILITY OF THE UTILITY.

APPROVAL BY: DATE

CITY OF LAS VEGAS
PERMIT REQUIRED*

CONTACT CLV LAND DEVELOPMENT (229–6371)
CLV CONSTRUCTION SERVICES MUST BE NOTIFIED 24 HOURS PRIOR TO COMMENCING CONSTRUCTION (229–6337)

HANSEN

DATE

*NVE INSPECTOR MUST BE NOTIFIED BY FAX 48 HOURS PRIOR TO COMMENCING CONSTRUCTION & WILL VERIFY CITY PERMIT FOR WORK DONE IN STREETS OR SIDEWALK.
FAX PERMIT TO:
LAS VEGAS NORTH (RYAN CENTER): 402–4354
LAS VEGAS SOUTH (BELTWAY CENTER): 402–6864

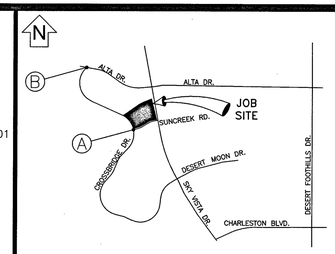

VICINITY MAP

(NOT TO SCALE)

EVERY EFFORT HAS BEEN MADE TO IDENTIFY ALL NVE FACILITIES. THE CUSTOMER SHALL CONFIRM THE EXISTENCE AND LOCATION OF THESE FACILITIES.

AVOID HITTING OVERHEAD POWER LINES. IT'S COSTLY.

CALL 1-702-402-2929

Call before you Dig
Avoid cutting underground utility lines. It's costly.
CALL 811
OR
1-800-227-2600
AND CLARK COUNTY TRAFFIC OPERATIONS
1-702-455-6000

REVISIONS

NO.	DESCRIPTION	DATE	G.A.

STANDARD

PROJECT PURPOSE:

PROVIDE 277/480V 3Ø SERVICE TO (1)4000A METER TO NEW HIGH SCHOOL.

EXHIBIT 'A'

NVEnergy INFORMATION:
COORDINATOR: STATON, STEVEN
PHONE: 702–332–9107
DESIGNER: YOSEF, NEAL D.F. K.L.
DCA: N/A
INSPECTOR: 402–3008
STAND BY: 402–4114, 402–4117,402–4118
DISTRICT: LAS VEGAS NORTH

JPA INFORMATION:
JPA ADMIN PHONE: N/A JPA#: N/A

CUSTOMER INFORMATION:
APPLICANT: CA LAS VEGAS SVD LLC
ENGINEER: ROY D. CLARK
CONTACT: RICH RIAL 702–376–0527
APPROVAL DATE: 02/13/2018

GOVERNMENT INFORMATION:
AGENCY: CITY OF LAS VEGAS
APPROVAL DATE:

FOR EACH SERVICE POINT (POINT OF DELIVERY), ENERGY FOR EACH TENANT SPACE WILL BE MEASURED THROUGH ONE WATTHOUR METER. ENERGY FOR ALL NON-TENANT SPACE WILL BE MEASURED THROUGH ONE WATTHOUR METER. CONTACT NVE METER OPERATIONS FOR MULTIPLE RATE CLASS INSTALLATIONS.

NVEnergy

DORAL ACADEMY, RED ROCK CAMPUS - HIGH SCHOOL
SUNCREEK DR / CROSSBRIDGE DR

PROJ. ID: 3002087312	SCALE: 1" = 30'
SHEET # 2 OF 2	DATE: 01/13/2018

ss22337

2/14/2018 9:57 AM

Sharing of this drawing and the information contained herein shall be only to individuals/parties who have entered into an agreement with Applicant for the completion of work associated with this specific project. Use for purposes other than this specific project requires the written consent of NV Energy.