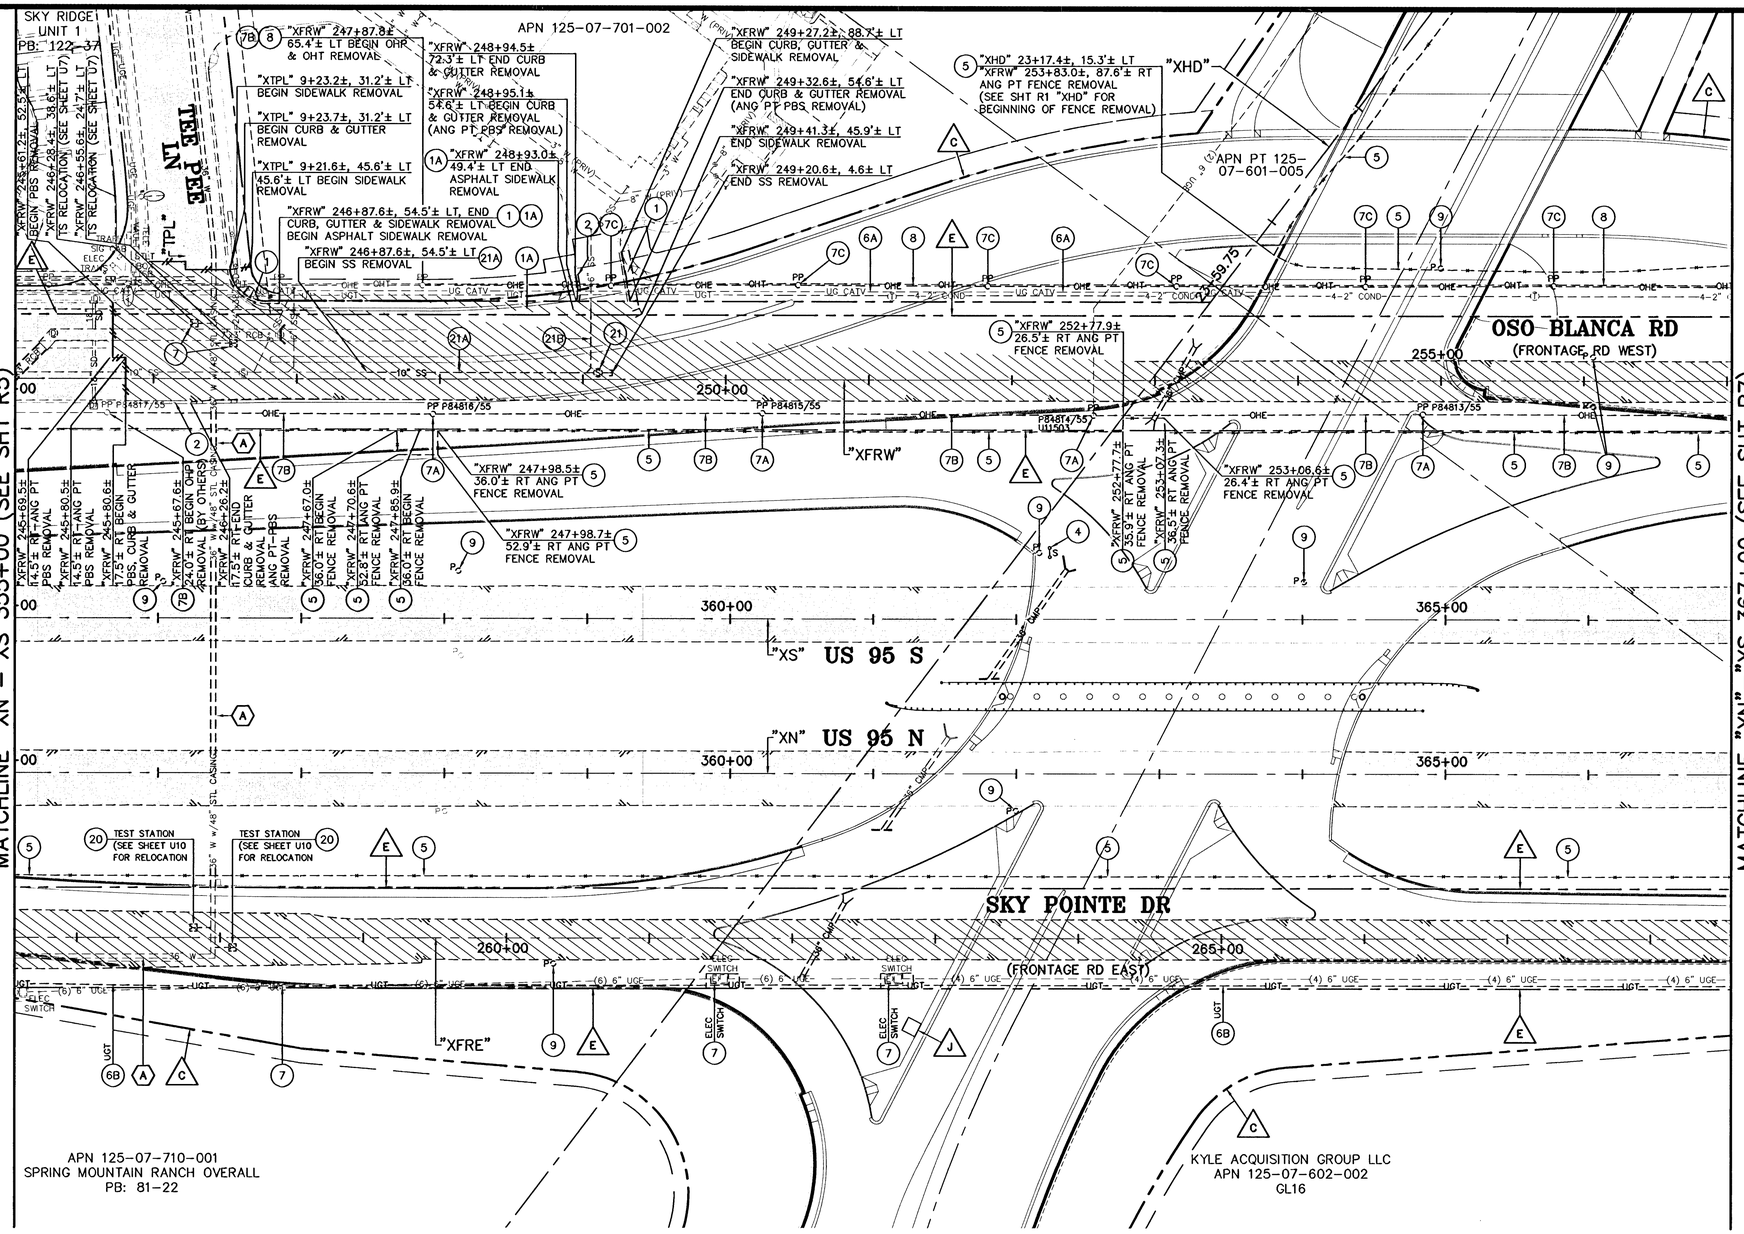

STATIONING FOR REMOVALS:

1. "XS" 355+68.2± TO "XS" 367+00= "XFRW" 245+61.2± TO "XFRW" 257+03.4±
2. "XN" 355+00 TO "XN" 367+00= "XFRE" 256+56.4± TO "XFRE" 268+56.4±

NOTES:

1. FOR SAINTARY SEWER INFORMATION SEE SHEET SS1 THRU SS8
2. FOR STORM DRAIN REMOVAL, PROTECT IN PLACE & GRADING INFORMATION SEE SHEET SD1 THRU SD43
3. FOR ALL EXIST UTILITIES TO BE ADJUSTED TO FINISH GRADE OR TO BE LOCATED SEE SHEET U1 THRU U13
4. FOR NEW FENCING PLAN SEE SHEET F1 THRU F6
5. NEW ROADWAY GEOMETRICS SHOWN FOR REMOVAL CLARIFICATION

APPROVED

Joseph Morgan 7/4/08

LAS VEGAS VALLEY WATER DISTRICT — DATE

LVVWD PROJECT # 1+89315

AVOID OVERHEAD POWER LINE CONTACT IT'S COSTLY

Call before you Overhead

1-702-227-2929

NEVADA POWER ENVIRONMENT AND SAFETY SERVICES DEPARTMENT

Call before you Dig

Avoid cutting underground utility lines. It's costly.

Call 811 OR 1-800-227-2600 FOR CLARK COUNTY TRAFFIC OPERATIONS 1-702-455-7544

GRAPHIC SCALE

50 0 25 50 100

(IN FEET)

1 inch = 50 ft.

(VERIFY SCALE – PLANS MAY HAVE BEEN REDUCED)

LEGEND

- DENOTES PBS (PLANTMIX BITUMINOUS SURFACE) REMOVAL
- DENOTES SAWCUT LINE FOR PBS (PLANTMIX BITUMINOUS SURFACE) REMOVAL
- DENOTES EXIST PBS (PLANTMIX BITUMINOUS SURFACE) TO REMAIN IN PLACE
- "XN" DENOTES EXIST CL NORTH US 95
- "XS" DENOTES EXIST CL SOUTH US 95
- "XFRW" DENOTES EXIST CL OSO BLANCA RD (FRONTAGE ROAD WEST)
- "XFRE" DENOTES EXIST CL SKY POINTE DR (FRONTAGE ROAD EAST)
- C NDOT RIGHT-OF-WAY
- E EXIST NDOT RIGHT-OF-WAY
- J POWER EASEMENT

PROTECT IN PLACE:

- A EXIST LVVWD 36" WATER LINE

REMOVAL NOTES:

1. EXIST CURB, GUTTER & SIDEWALK
- 1A EXIST ASPHALT SIDEWALK
2. EXIST CURB & GUTTER
4. EXIST SIGN
5. EXIST FENCE
- 6A EXIST CATV (BY OTHERS)
- 6B EXIST UGT TO BE REMOVED OR ABANDONED IN PLACE (BY OTHERS)
7. EXIST ELECTRIC SWITCH (BY OTHERS)
- 7A EXIST POWER POLE (BY OTHERS)
- 7B EXIST OHP (BY OTHERS)
- 7C EXIST UTILITY POLE
8. EXIST OVERHEAD UTILITY
9. EXIST GUIDE POST
20. EXIST TEST STATION TO BE REMOVED & RELOCATED
21. EXIST SSMH
- 21A EXIST 233± LF 10" SS TO BE REMOVED (SEE SHEET SS7A FOR RELOCATION)
- 21B EXIST 45.6± LF 6" SS TO BE REMOVED (SEE SHEET SS7A FOR RELOCATION)

REV	DATE	BY	REVISION

PUBLIC WORKS DEPARTMENT
400 E. STEWART AVE.
LAS VEGAS, NV 89101
702-229-6272

CITY OF LAS VEGAS, NV

nevada CONSULTING ENGINEERS ■ PLANNERS ■ LAND SURVEYORS
2727 SOUTH RAINBOW BOULEVARD LAS VEGAS, NEVADA 89146-5416
PH. (702) 873-7500 FAX (702) 362-2597

REMOVAL PLAN "XN"-"XS" 355+00 TO "XN"-"XS" 367+00

HORSE DRIVE / US 95 INTERCHANGE

DRAWN BY: DRF 06/30/2008
DESIGNED BY: LMW 06/30/2008
CHECKED BY: KDS 06/30/2008
PROJECT NO: 6500
SCALE: 1"=50' HORIZ. N/A VERT.

KEN D. GILBRETH EXP. 06/30/08 CIVIL No. 9177 STATE OF NEVADA PROFESSIONAL ENGINEER 1-10-08

SHEET R6
31 OF 453 SHEETS
DRAWING NO. 107V3759•

I:\6500\DWG\DESIGN\6500-D-REMOVAL-REVISED.dwg

114203