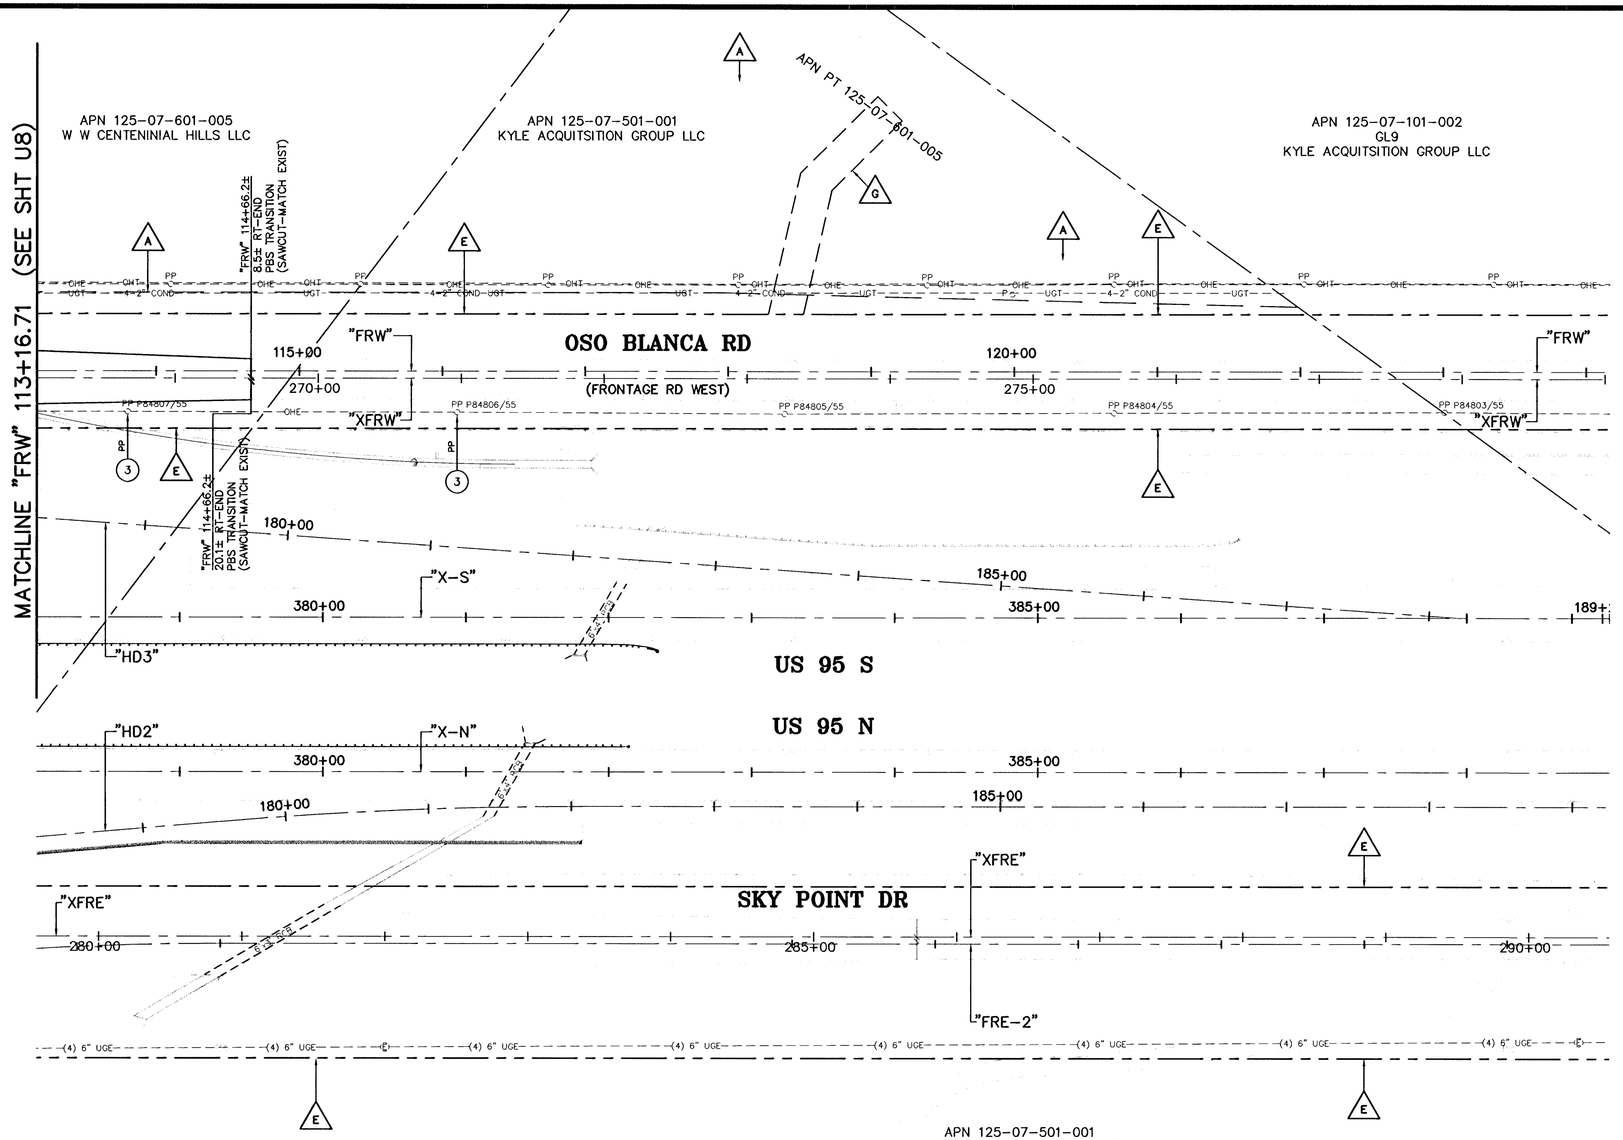

NORTH

GRAPHIC SCALE

50 0 25 50 100

(IN FEET)

1 inch = 50 ft.

(VERIFY SCALE – PLANS MAY HAVE BEEN REDUCED)

LEGEND:

- (A) AUTHORIZATION TO ENTER PROPERTY
- (E) EXIST NDOT RIGHT-OF-WAY
- (G) DRAINAGE EASEMENT

RELOCATION NOTES:

(3) EXIST POWER (SEE NEVADA POWER PLANS PROJECT ID# 183506» (RELOCATED BY OTHERS)

NOTES:

1. FOR SAINTARY SEWER INFORMATION SEE SHEET SS1 THRU SS8
2. FOR STORM DRAIN REMOVAL, PROTECT IN PLACE & GRADING INFORMATION SEE SHEET SD1 THRU SD43

AVOID OVERHEAD POWER LINE CONTACT IT'S COSTLY

Call before you Overhead

1-702-227-2929

NEVADA POWER ENVIRONMENT AND SAFETY SERVICES DEPARTMENT

Call before you Dig

Avoid cutting underground utility lines. It's costly.

Call 811

OR 1-800-227-2600

OR CLARK COUNTY TRAFFIC OPERATIONS 1-702-455-7544

REV	DATE	BY	REVISION

PUBLIC WORKS DEPARTMENT
400 E. STEWART AVE.
LAS VEGAS, NV 89101
702-229-6272

CITY OF LAS VEGAS, NV

2727 SOUTH RAINBOW BOULEVARD LAS VEGAS, NEVADA 89146-5148
PH. (702) 873-7500 FAX (702) 362-2597
nevada CONSULTING ENGINEERS • PLANNERS • LAND SURVEYORS

EXISTING UTILITY ADJUSTMENT & RELOCATION PLAN "FRW" 113+16.71 TO "FRW" 114+66.2±

HORSE DRIVE / US 95 INTERCHANGE

DRAWN BY:	DESIGNED BY:	CHECKED BY:	PROJECT NO:	SCALE:	HORIZ.
DRF 06/30/2008	LAM 06/30/2008	KDG 06/30/2008	6500	1"=50'	VERT: N/A

LOCAL CIVIL ENGINEER, STATE OF NEVADA
KEN D. GILBRETH
EXP. 06/30/09
CIVIL
NO. 9177

SHEET U9
43 OF 453 SHEETS

DRAWING NO. 107V3759

I:\6500\DWG\DESIGN\6500-D-FRW-U-PLAN.dwg

114215