GRAPHIC SCALE

20 0 10 20 40 80

(IN FEET)
1 inch = 20 ft.
(VERIFY SCALE – PLANS MAY HAVE BEEN REDUCED)

NORTH

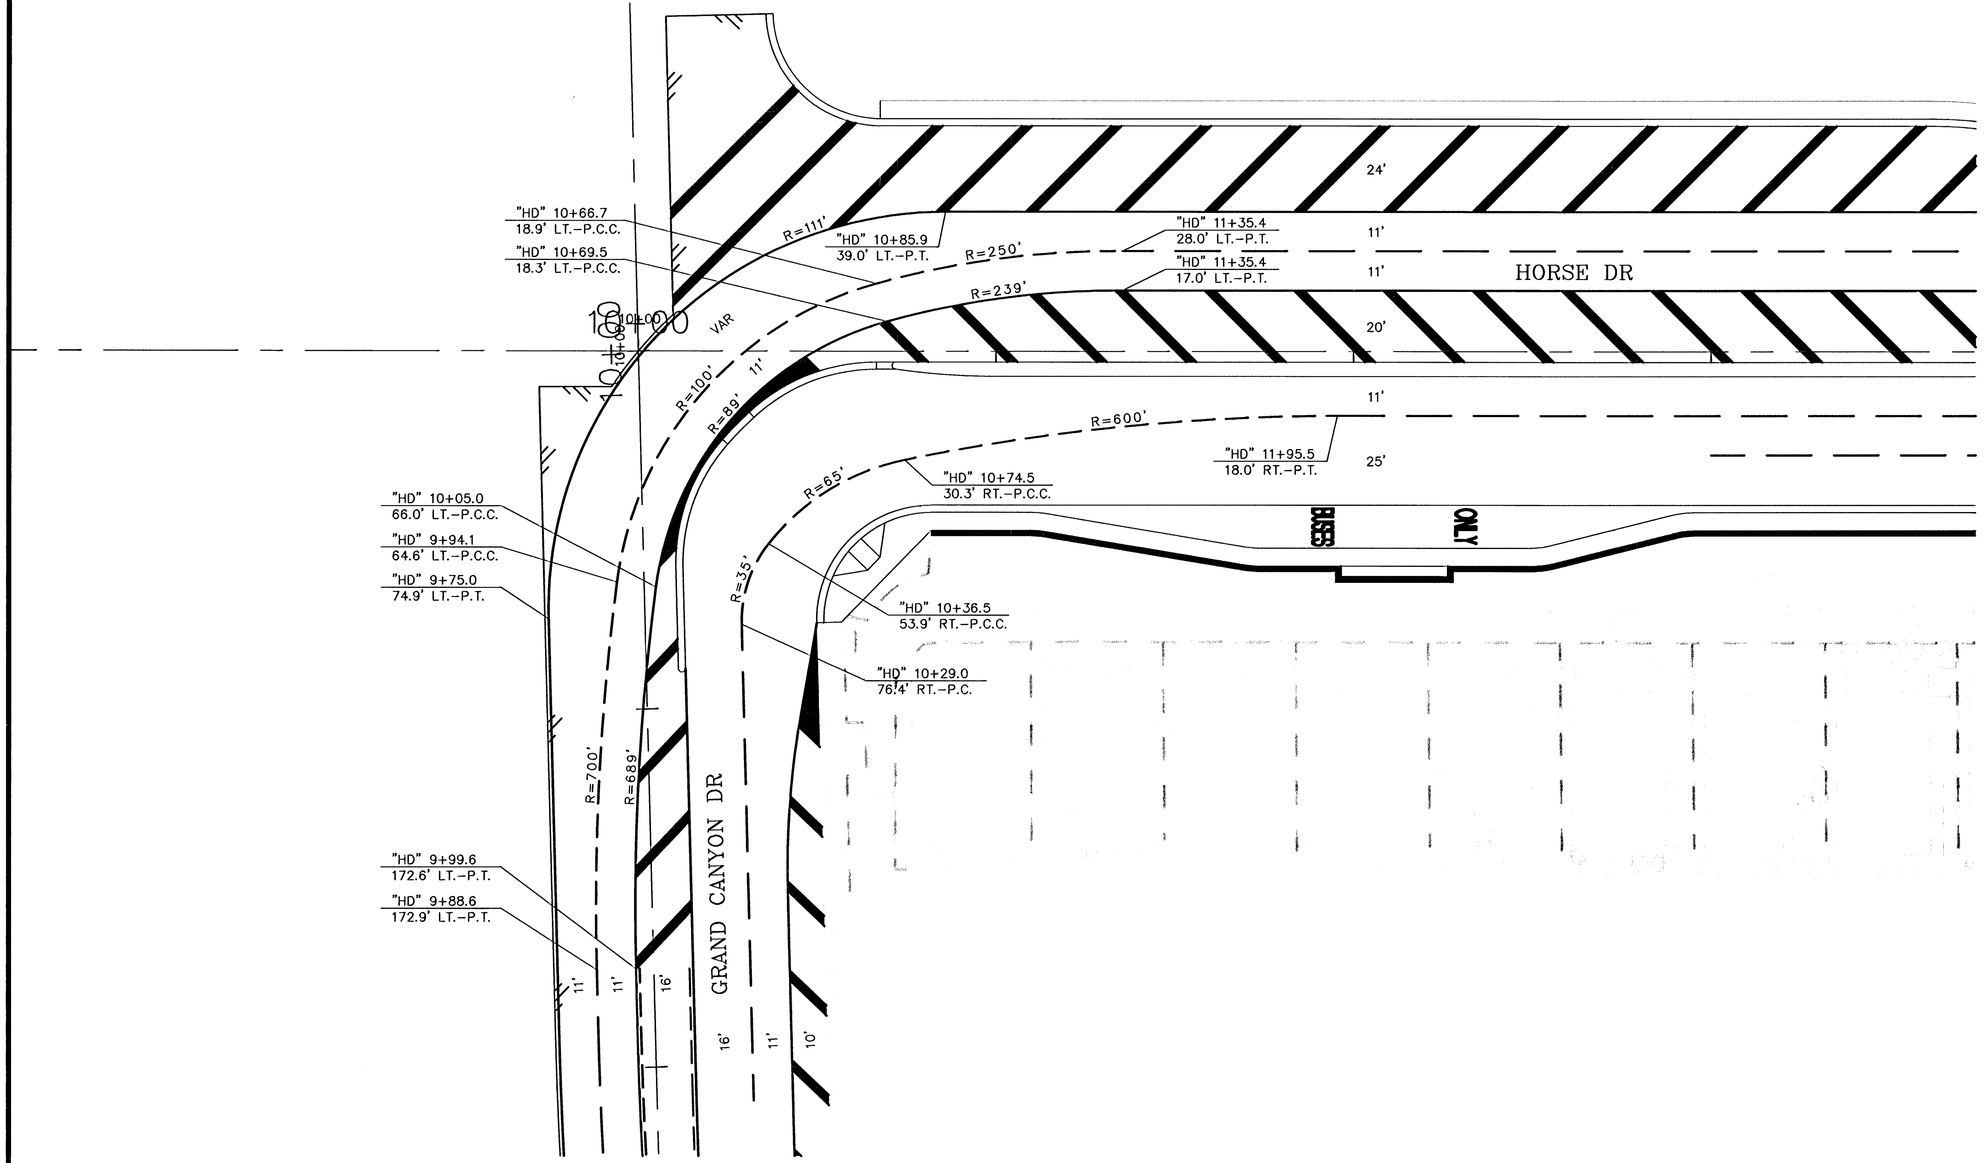

114537

REV	DATE	BY	REVISION

PUBLIC WORKS DEPARTMENT
400 E. STEWART AVE.
LAS VEGAS, NV 89101
702-229-6272

CITY OF LAS VEGAS, NV

vtn nevada CONSULTING ENGINEERS • PLANNERS • LAND SURVEYORS
2727 SOUTH RAINBOW BOULEVARD LAS VEGAS, NEVADA 89146-5149
PH. (702) 873-7550 FAX (702) 362-2597

HORSE DRIVE / GRAND CANYON DRIVE CAT TRACKS DETAIL

HORSE DRIVE / US 95 INTERCHANGE

DRAWN BY: WBM 7/10/2008
DESIGNED BY: VTN 7/10/2008
CHECKED BY: RCH 7/10/2008
PROJECT NO: 6500
SCALE: HORIZ. 1"=20' VERT. N/A

PROFESSIONAL ENGINEER ROBERT C. HOSEA III EXP. 06/30/09 CIVIL No. 10112 NEVADA

SHEET
ST-1B
246 OF 453 SHEETS
DRAWING NO.
107V3759

I:\6500\DWG\DESIGN\6500-D-STRIPING-KNUCKLE.DWG