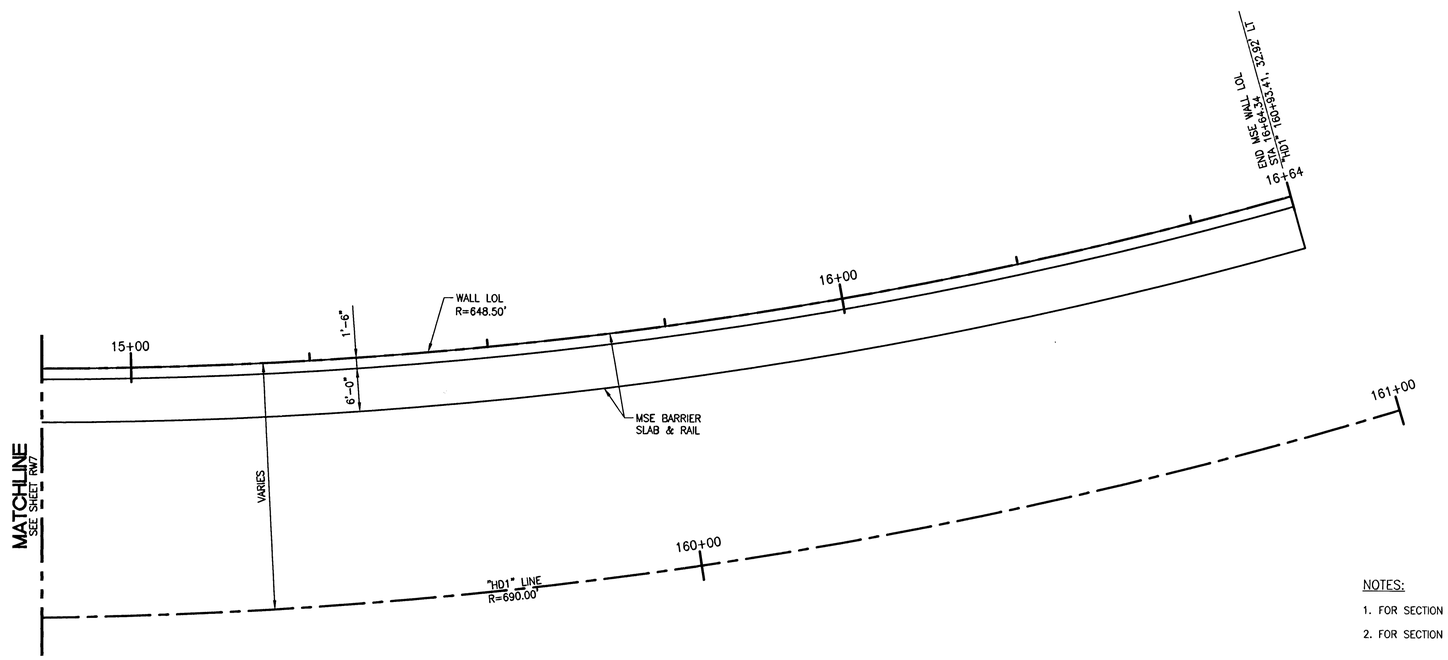

PARTIAL PLAN

NOTES:

1. FOR SECTION A–A, REFER TO SHEET RW9.
2. FOR SECTION G–G, REFER TO SHEET RW32.

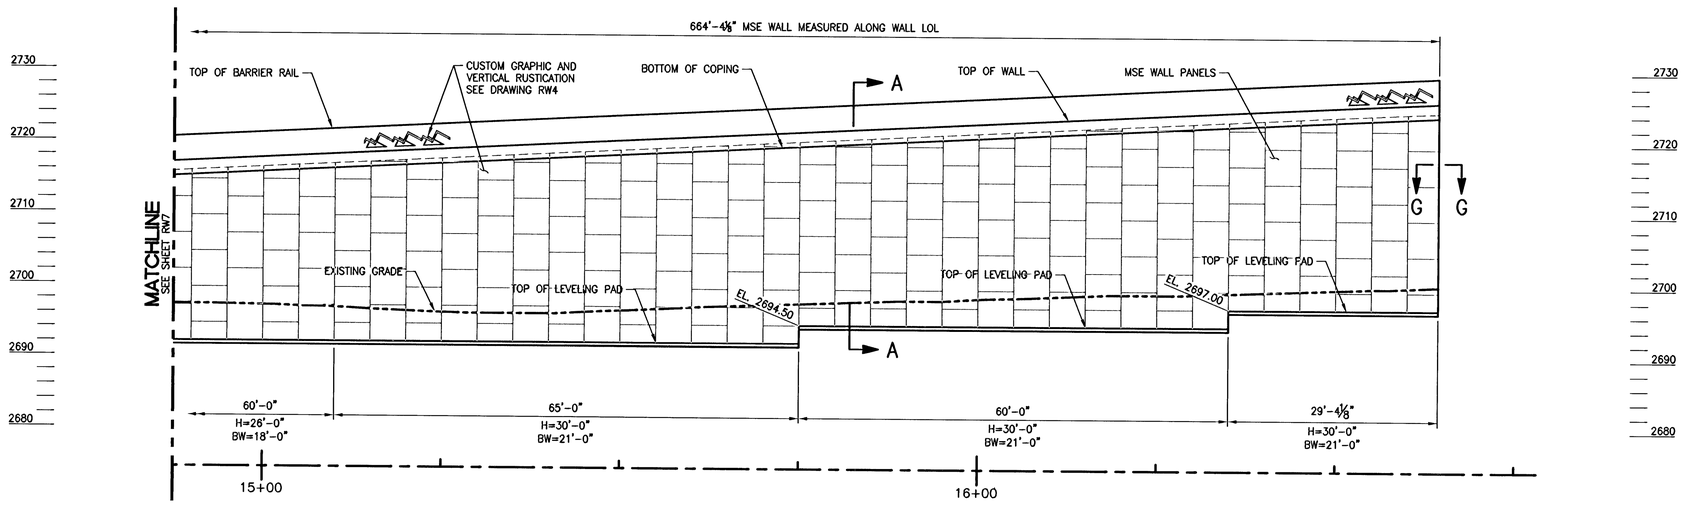

PARTIAL MIRRORED ELEVATION

APPROVED

Joseph Morgan 7/4/08
LAS VEGAS VALLEY WATER DISTRICT DATE
LVVWD PROJECT # H80315

PUBLIC WORKS DEPARTMENT
400 E. STEWART AVE.
LAS VEGAS, NV 89101
702-229-6272

CITY OF LAS VEGAS, NV

R&H ENGINEERING, INC.
CONSULTING STRUCTURAL ENGINEERS
6980 O'CALLAGHAN ROAD, NEVADA • 89119
PHONE (702) 260-7000 • FAX (702) 260-8070

REV	DATE	BY	REVISION

MSE RETAINING WALL #1
PARTIAL PLAN & ELEVATION

HORSE DRIVE / US 95
INTERCHANGE

DESIGNED BY: R. DAVIS 6/30/2008
DRAWN BY: A. GRANT 6/30/2008
CHECKED BY: R. DAVIS 6/30/2008
PROJECT NO: 06037
SCALE: 1" = 10' HORIZ. 1" = 10' VERT.

PROFESSIONAL ENGINEER - STATE OF NEVADA
C. RUSSELL DAVIS
Exp. 12/31/08
CIVIL & STRUCTURAL
No. 8253
7/4/08

SHEET
424 RW8
421 OF 453 SHEETS
DRAWING NO.
107V3759

P:\06\06037H-DWG\RETAINING WALLS\HORSEDR_RW08.DWG

Russ Davis
Tuesday, July 01, 2008 6:14:26 PM
114715