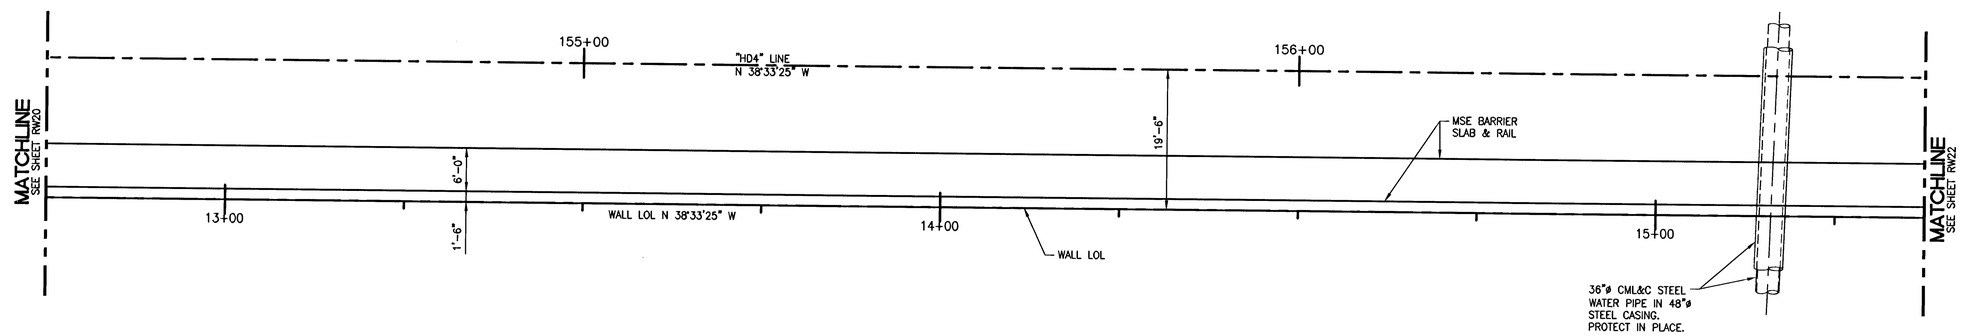

PARTIAL PLAN

APPROVED

Joseph Morgan 7/4/08

LAS VEGAS VALLEY WATER DISTRICT DATE
LVVWD PROJECT # H80315

1082'-3⅞" MSE WALL MEASURED ALONG WALL LOL

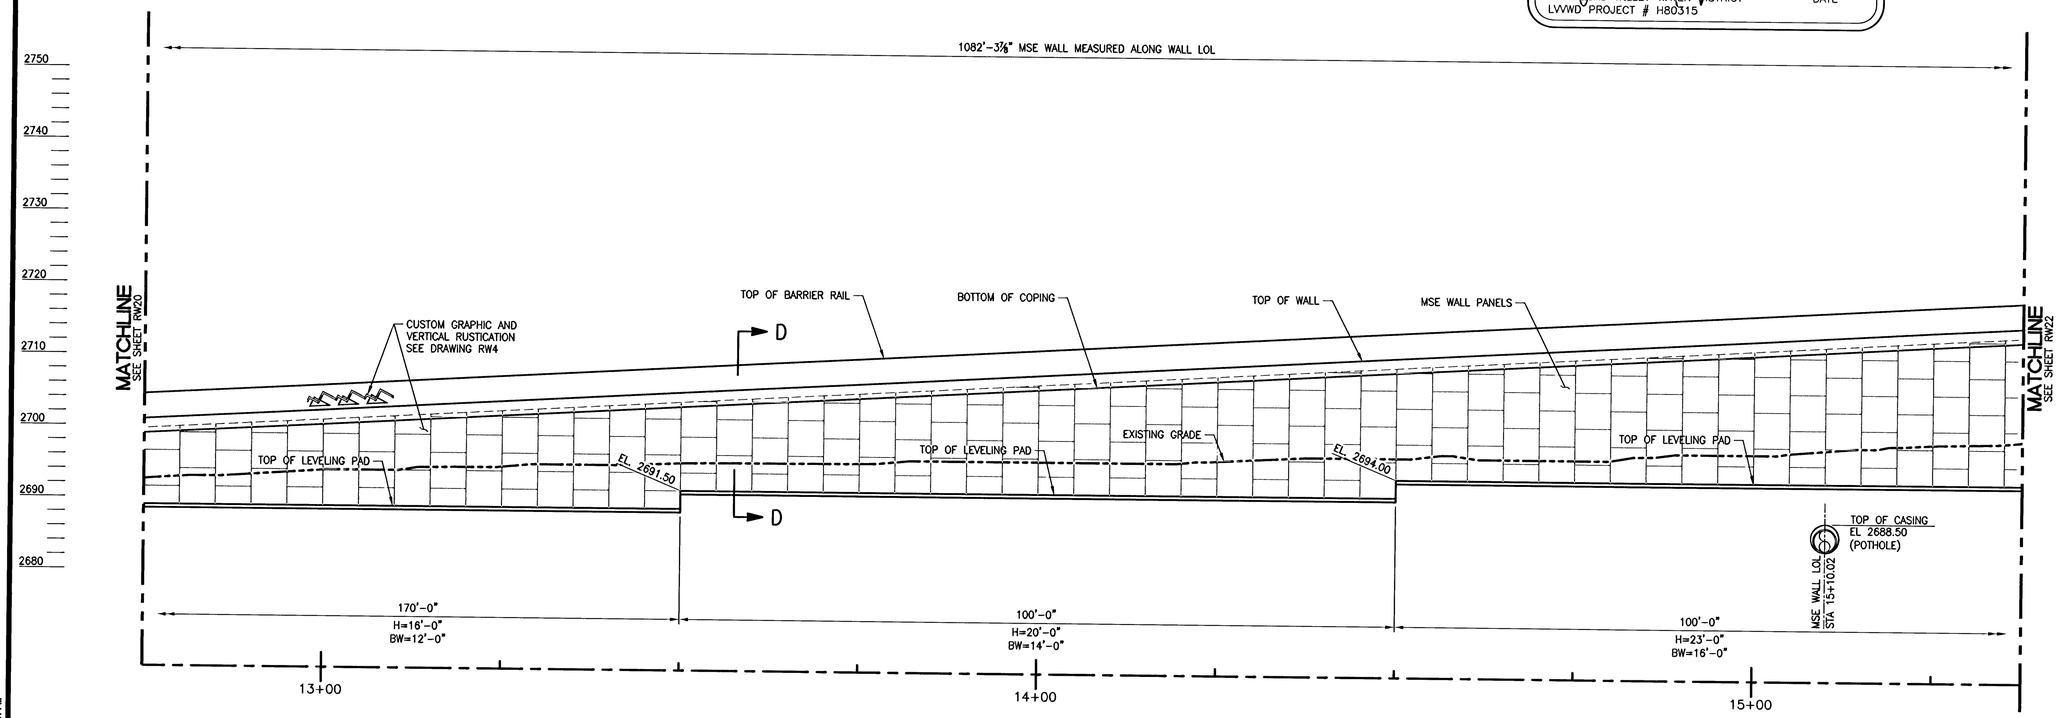

PARTIAL ELEVATION

NOTES:

1. FOR SECTION D-D, REFER TO SHEET RW24.

REV	DATE	BY	REVISION

PUBLIC WORKS DEPARTMENT
400 E. STEWART AVE.
LAS VEGAS, NV 89101
702-229-4272

CITY OF LAS VEGAS, NV

R.H ENGINEERING, INC.
CONSULTING STRUCTURAL ENGINEERS
640 NORTH SHAW STREET • LAS VEGAS, NEVADA • 89119
PHONE (702) 369-7000 • FAX (702) 369-7070

MSE RETAINING WALL #4
PARTIAL PLAN & ELEVATION

HORSE DRIVE / US 95 INTERCHANGE

DESIGNED BY: R. DAVIS 6/30/2008
DRAWN BY: A. GRANT 6/30/2008
CHECKED BY: R. DAVIS 6/30/2008
PROJECT NO: 06037
SCALE: 1" = 10' HORIZ. 1" = 10' VERT.

PROFESSIONAL ENGINEER - STATE OF NEVADA
C. RUSSELL DAVIS
Exp. 12/31/08
CIVIL & STRUCTURAL
No. 8255
7/1/09

SHEET
437 RW21
434 OF 493 SHEETS

DRAWING NO.
107V3759

P:\06\06037\4-DWG\RETAINING WALLS\HORSEDR_RW20.DWG

Russ Davis

Tuesday, July 01, 2008 6:14:51 PM

114728