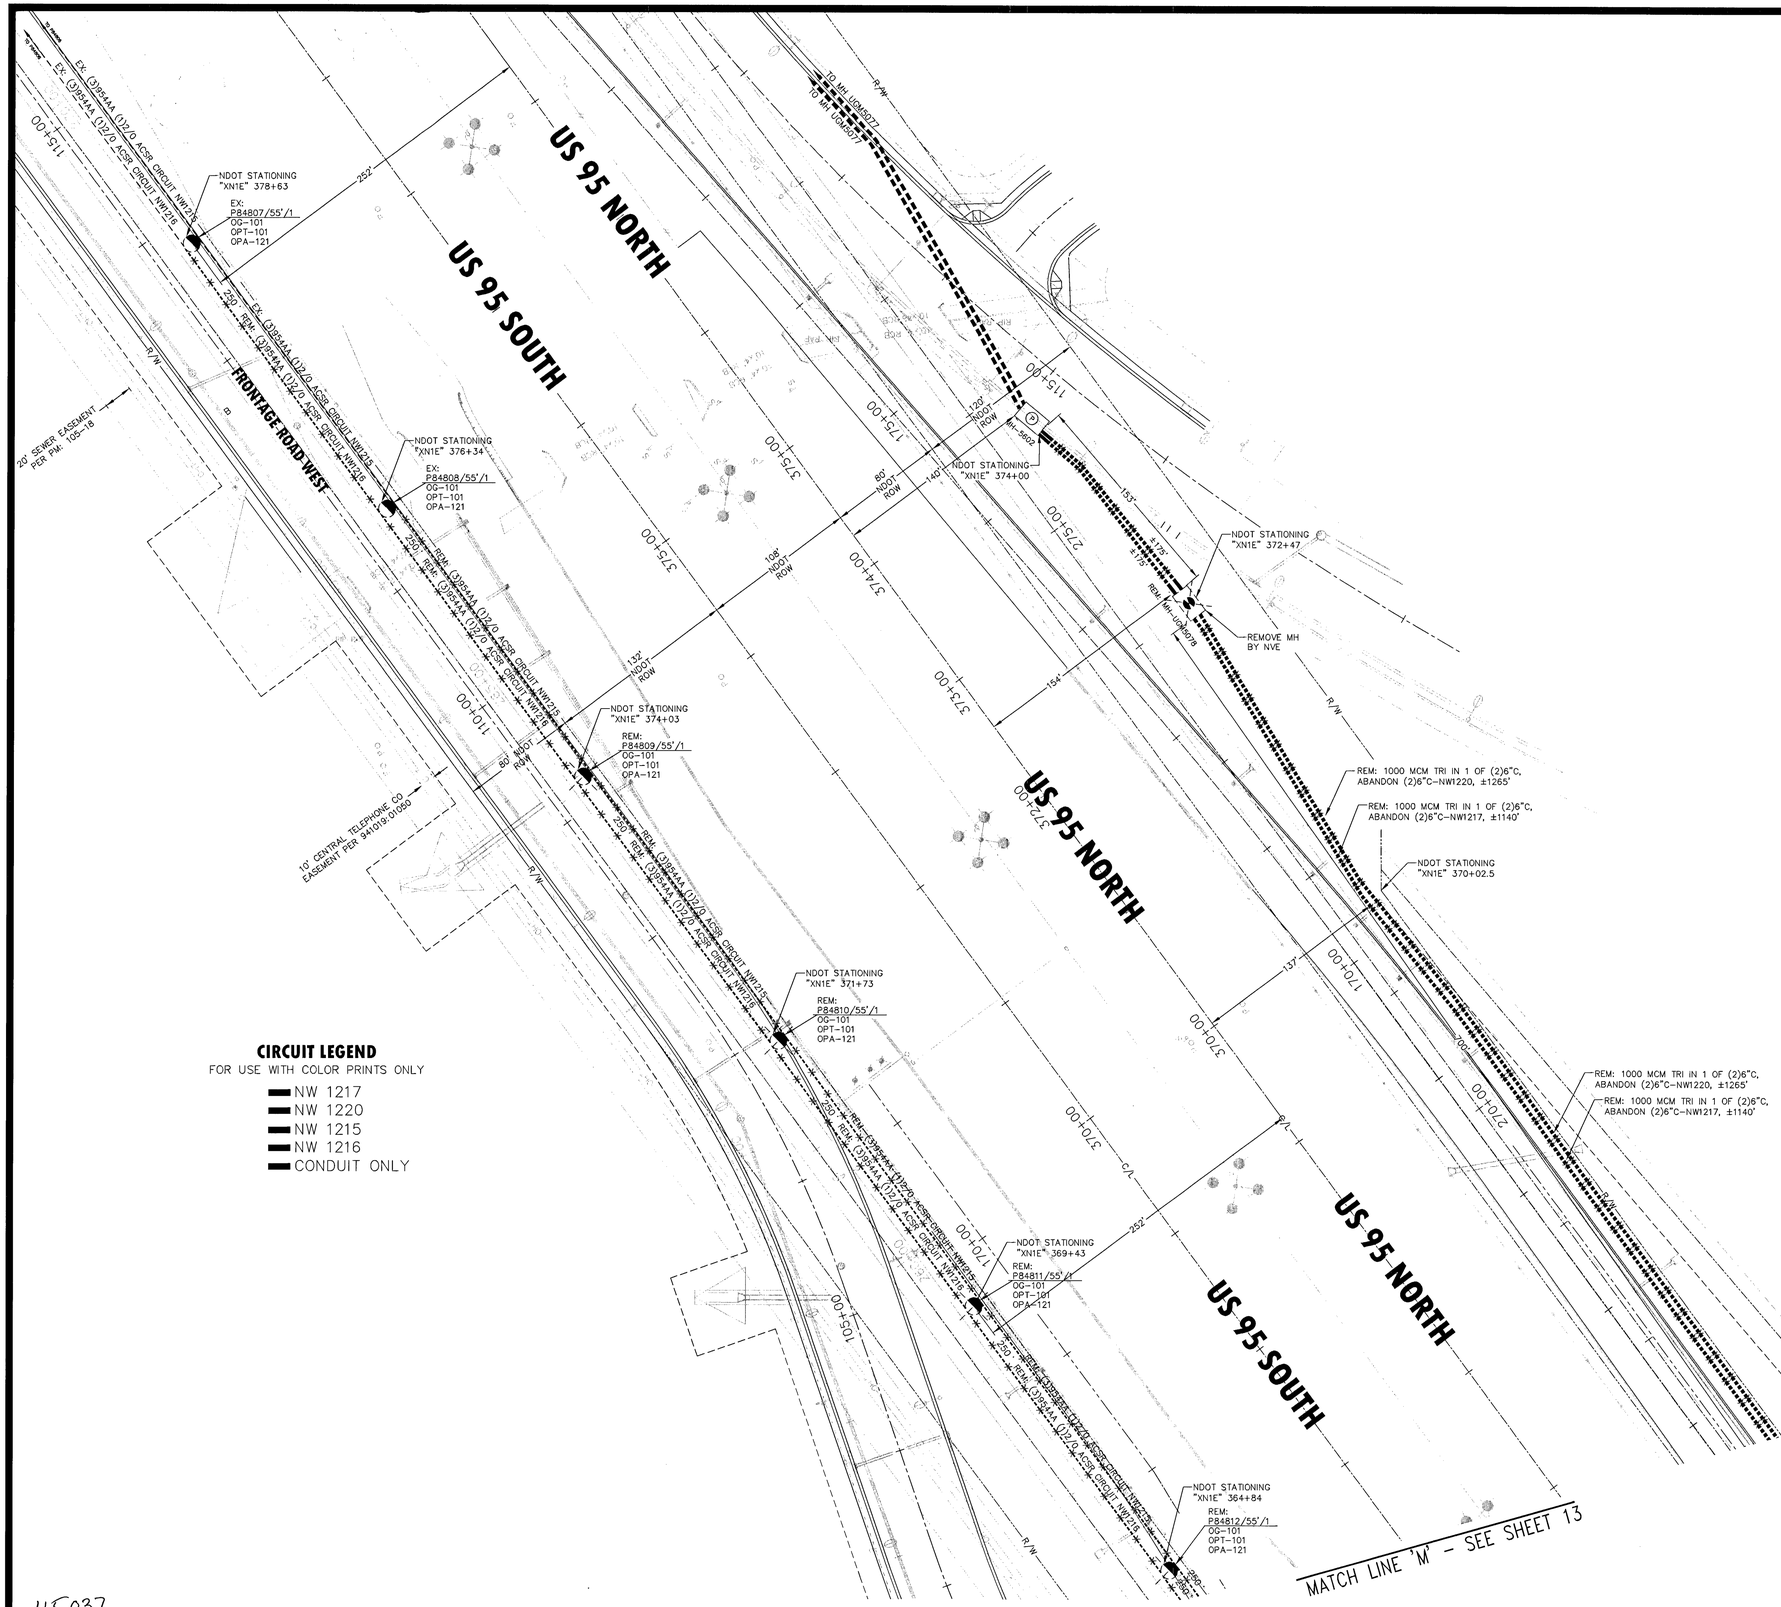

CIRCUIT LEGEND

FOR USE WITH COLOR PRINTS ONLY

- NW 1217
- NW 1220
- NW 1215
- NW 1216
- CONDUIT ONLY

REMOVALS

T,R,S: 1960-07

APN: 125

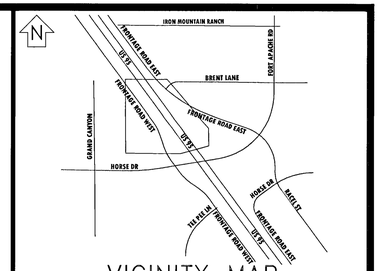

VICINITY MAP
(NOT TO SCALE)

EVERY EFFORT HAS BEEN MADE TO IDENTIFY ALL NPC FACILITIES. THE CUSTOMER SHALL CONFIRM THE EXISTENCE AND LOCATION OF THESE FACILITIES.

AVOID HITTING OVERHEAD POWER LINES. IT'S COSTLY.
CALL BEFORE YOU DO OVERHEAD
CALL 1-702-227-2929

Call before you Dig
Avoid cutting underground utility lines. It's costly.
Call 811
OR
1-800-227-2600
AND
CLARK COUNTY TRAFFIC OPERATIONS
1-702-455-7544

REVISIONS

NO.	DESCRIPTION	DATE	G.A.

TYPE OF EASEMENT:

AERIAL	☐
STANDARD	■
R/W-31	☐
UNDERGROUND	☐
AS BUILT UNDERGROUND	☐
R.O.E./R/W-5-COM	☐
3rd PARTY	■
UNDERGROUND BY EXHIBIT	☐
(N-DOT) PERMIT	■
(BLM) PERMIT	■
RAILROAD-UPRR-PERMIT	☐
SO. NEVADA WATER PERMIT	☐
NOT REQUIRED	☐
Misc. Info.	☐

JPA NOTES:

SPRINT CONTACT: PEGGY ORTIZ
PHONE NUMBER: 244-7607
DATE OF CONTACT: 09/16/2007
_____ TO SET NEW POLES
_____ TO STAKE NEW POLES
_____ TO PROVIDE _____ POLES
____ ____ FT. CLASS ____
____ ____ FT. CLASS ____
____ ____ FT. CLASS ____
____ ____ TO DIG POLE HOLES
NVE TO REMOVE EX. POLES
REMOVE 8 POLES ADD RISERS TO 4

JPA#: P200700292

EXHIBIT 'A'

NPC INFORMATION:
COORDINATOR: MAGGIE CRITTLE
PHONE: 402-4159
DESIGNER: MAGGIE CRITTLE
DCA: N/A
INSPECTOR: 378-3695
STAND BY: 402-4117,402-4116,402-4118
DISTRICT: LAS VEGAS

CUSTOMER INFORMATION:
APPLICANT CITY OF LAS VEGAS
ENGINEER: VTN
CONTACT: RANDY MCCONNEL 229-2186
APPROVAL DATE: 07/09/2008

GOVERNMENT INFORMATION:
AGENCY: CITY OF LAS VEGAS
APPROVAL DATE: 07/09/2008

FOR EACH SERVICE POINT (POINT OF DELIVERY), ENERGY FOR EACH TENANT SPACE WILL BE MEASURED THROUGH ONE WATTHOUR METER. ENERGY FOR ALL NON-TENANT SPACE WILL BE MEASURED THROUGH ONE WATTHOUR METER. CONTACT NPC METER OPERATIONS FOR MULTIPLE RATE CLASS INSTALLATIONS

CIVIL LINETYPE LEGEND

	PROPOSED	EXISTING
CENTERLINE		
PROPERTY LINE/ROW		
CURB		
EDGE OF PAVEMENT		
EDGE OF SIDEWALK		
SEWER LINE *	8"S	8"S
WATER LINE *	8"W	8"W
GAS LINE *	2"G	2"G
TELEPHONE LINE *	TEL	TEL
CABLE TV LINE *	CATV	CATV
STORM DRAIN LINE *	12"SD	12"SD
FIRE HYDRANT		
STREET LIGHT		
STREET LIGHT SERVICE		

* LINETYPES UTILIZED WHERE CONFLICT OCCURS WITH NPC FACILITIES.

NEVADA POWER COMPANY

CLV-HORSE DRIVE IMPROVEMENTS
HORSE DR/US 95

107V3759-NPC

PROJ. ID: 183506	SCALE: 1'' = 50'
SHEET #: 12 OF 14	DATE: 06/15/2007

115037