FED. ROAD DIV. NO.	STATE	PROJECT NO.	COUNTY	CONTROL SECTION	STATE ROUTE	SHEET NO.	TOTAL SHEETS
7	NEVADA	I-015-1 (31) 41	CLARK	03-083		39	
						REF SH. NO. E-16	

① 71+65 Expr-44' Lt. Type 3 AA D.I., G.E. 46.44, 18"x68' RCP class III. Connect to existing D.I., U.I.E. 43.73, L.I.E. 41.69, S=0.03, Remove top of existing D.I. to elev. 44.0't (No direct payment). Construct 9" Concrete cover.

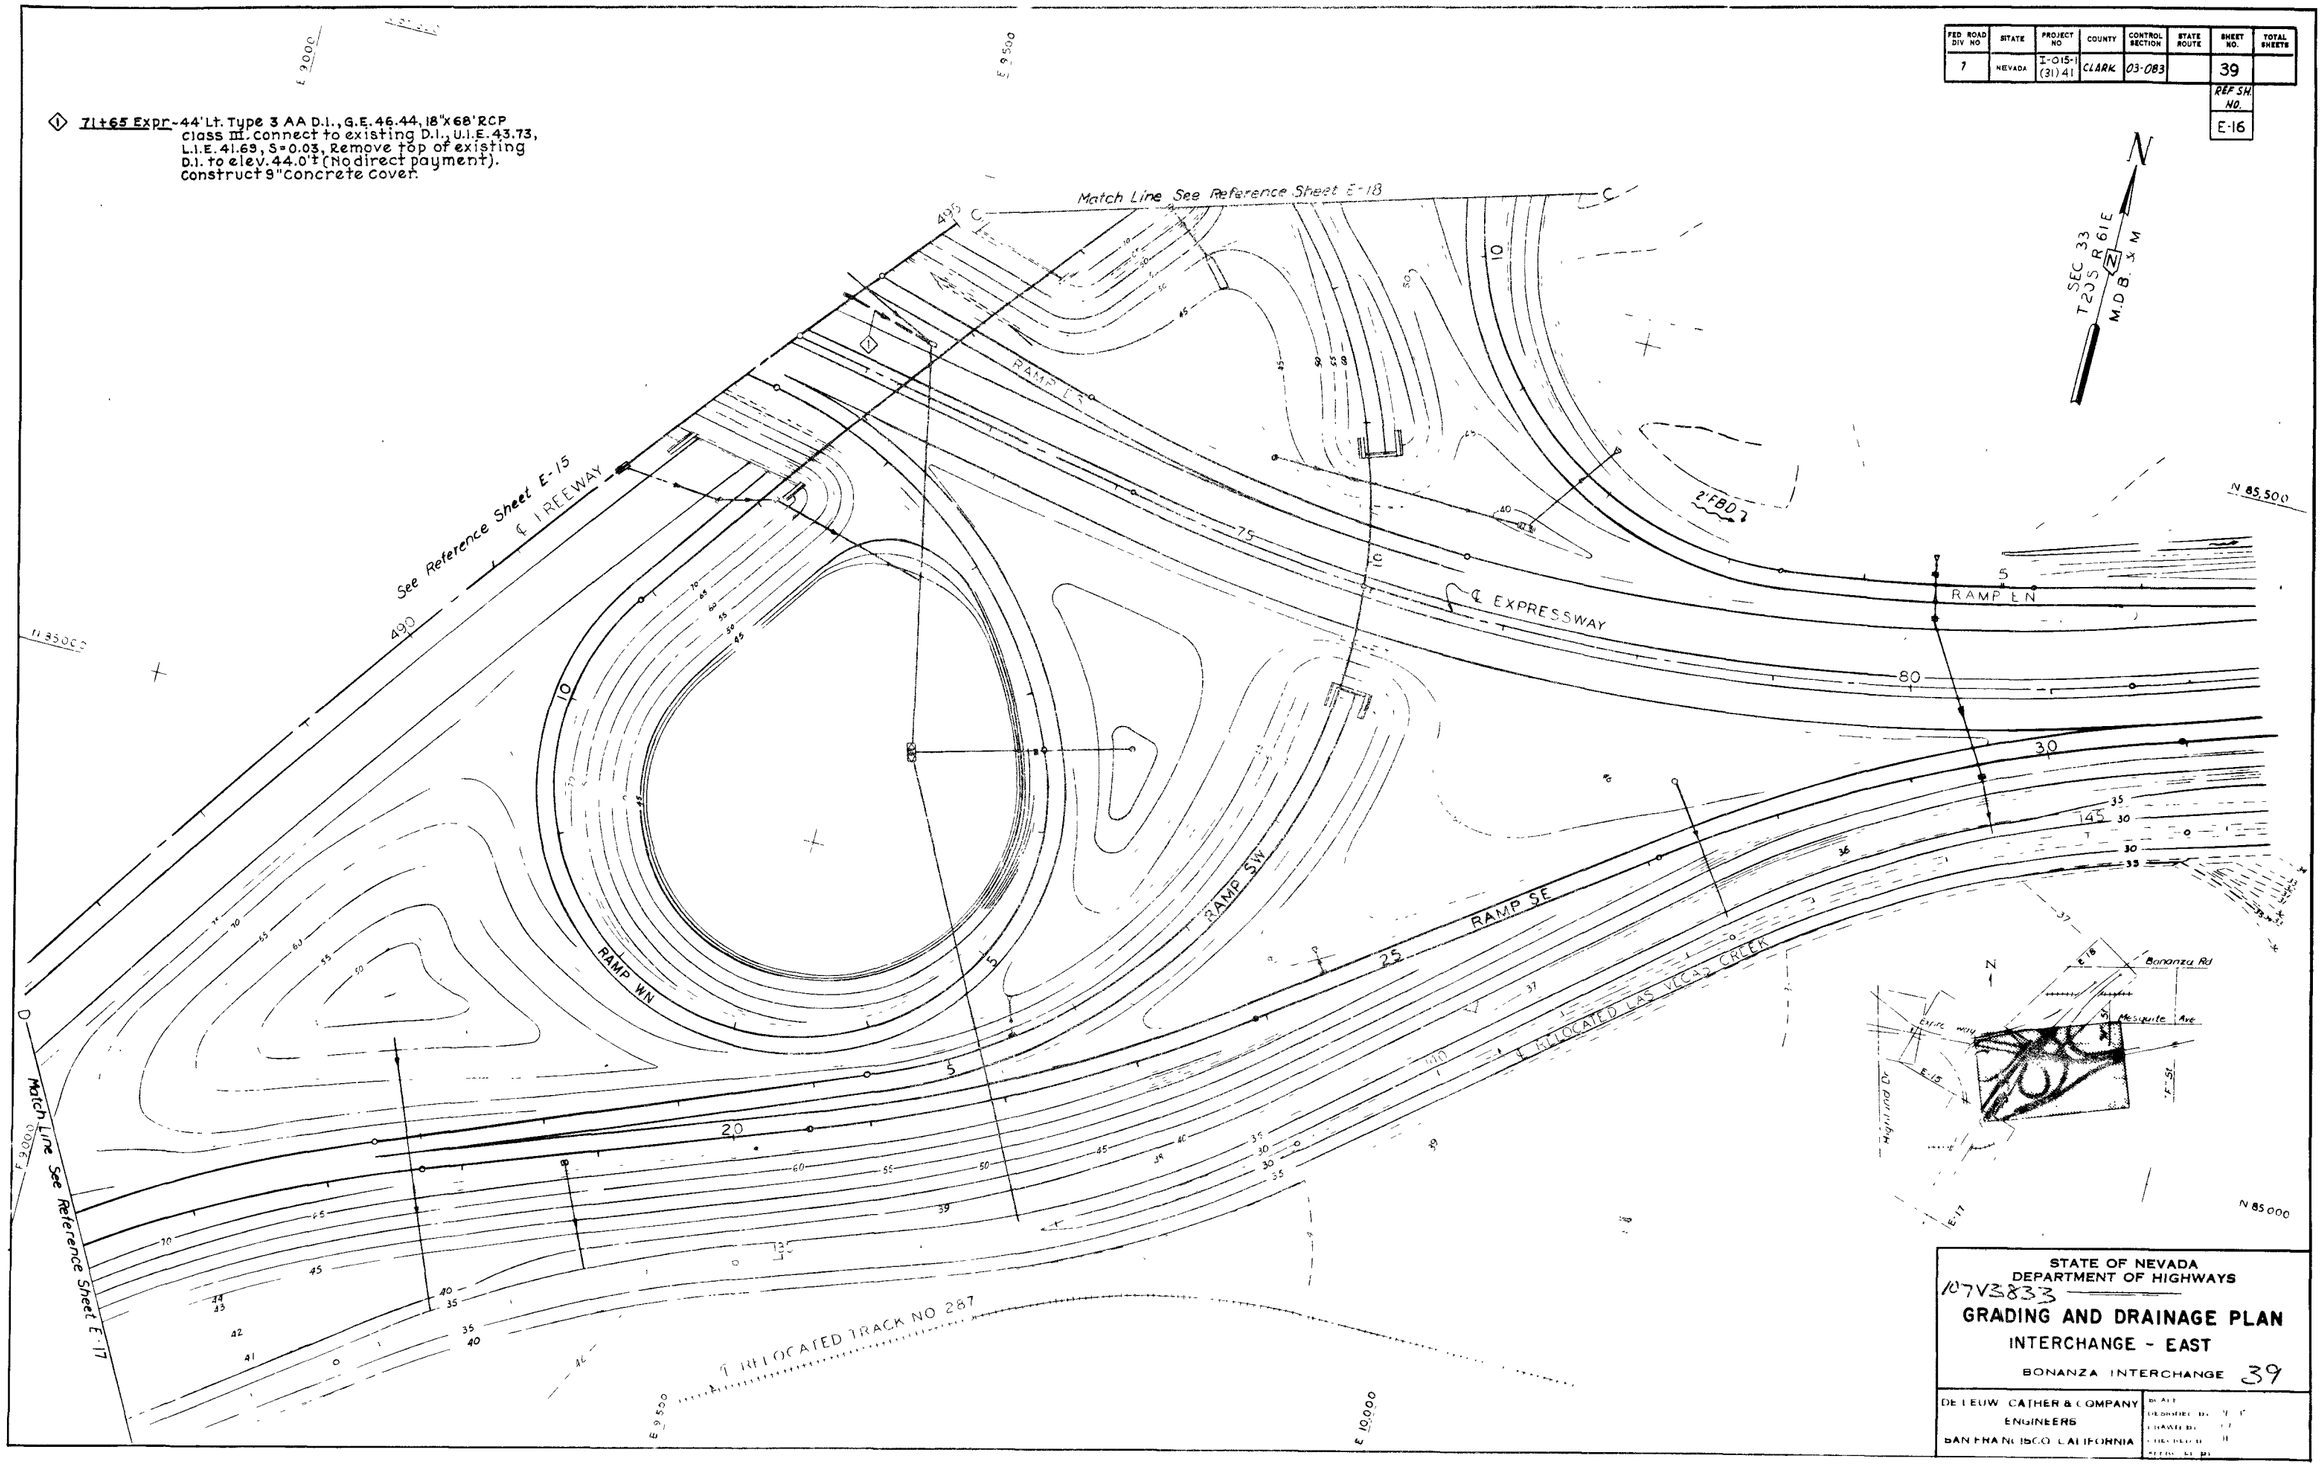

STATE OF NEVADA
DEPARTMENT OF HIGHWAYS
107V3833

GRADING AND DRAINAGE PLAN
INTERCHANGE - EAST

BONANZA INTERCHANGE 39

DE LEUW CATHER & COMPANY
ENGINEERS
SAN FRANCISCO CALIFORNIA

58939