FED. ROAD DIV. NO.	STATE	PROJECT NO.	COUNTY	CONTROL SECTION	STATE ROUTE	SHEET NO.	TOTAL SHEETS
7	NEVADA	I-015-1 (22)40	CLARK	03-083		66	130

Ref. Sheet WA-5

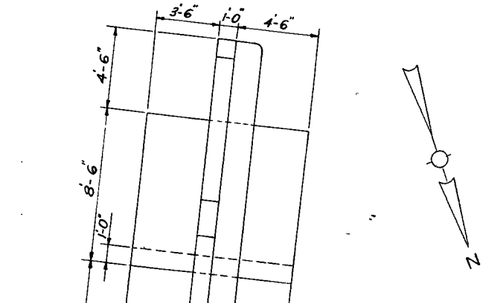

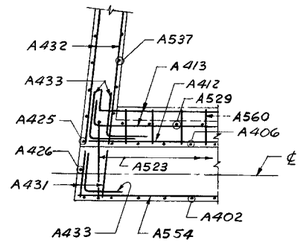

SECTION D-D

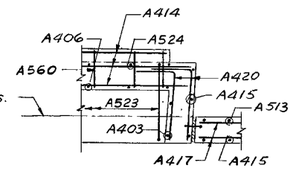

SECTION E-E

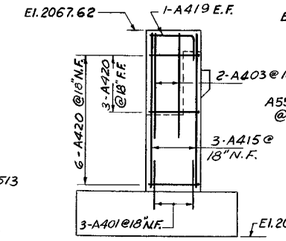

ELEVATION F-F

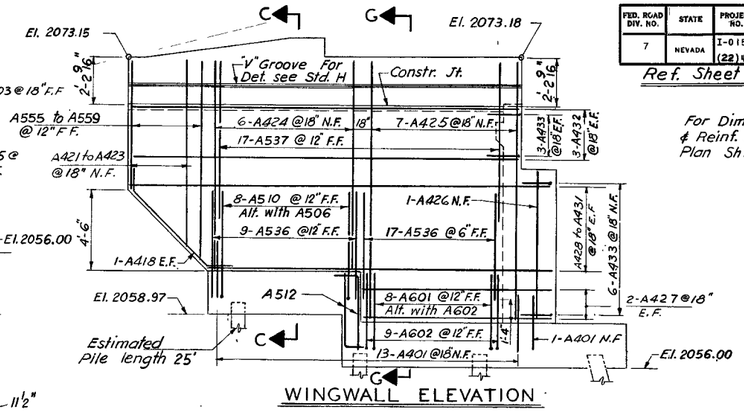

WINGWALL ELEVATION

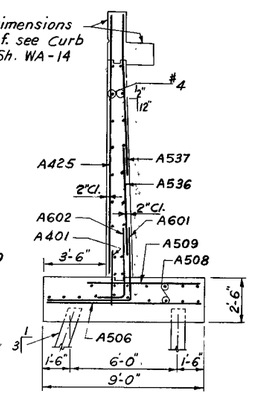

SECTION G-G

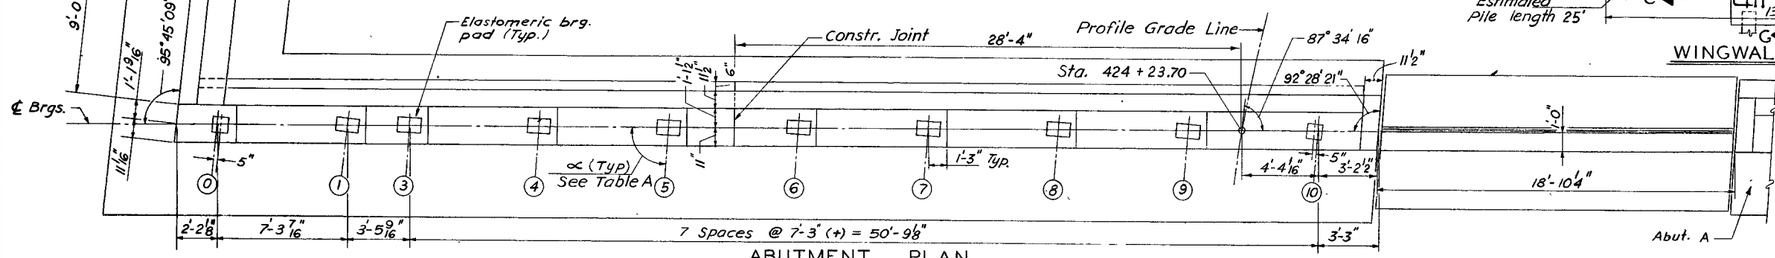

ABUTMENT PLAN

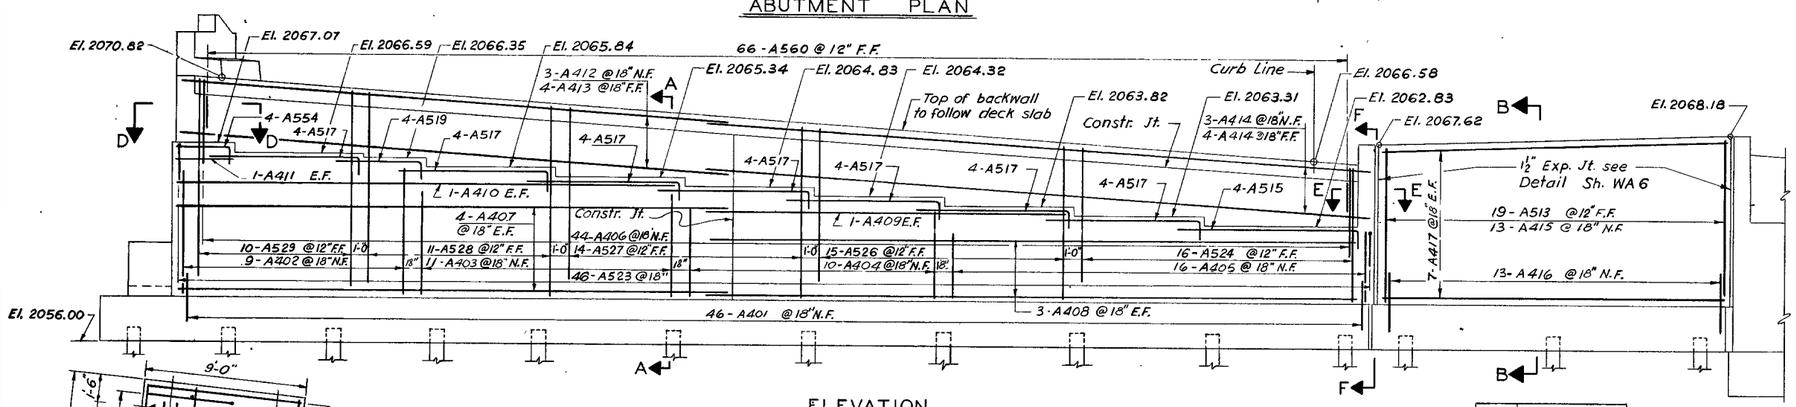

ELEVATION

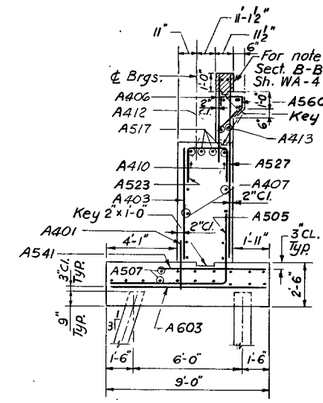

SECTION A-A

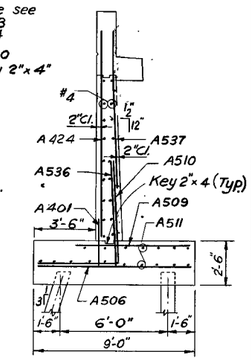

SECTION C-C

Girder	∝
0	84° 16' 30"
1	84° 15' 15"
3	87° 37' 54"
4	87° 37' 21"
5	87° 36' 47"
6	87° 36' 14"
7	87° 35' 39"
8	87° 35' 05"
9	87° 34' 30"
10	87° 33' 55"

TABLE A

Notes:

Estimated pile tip penetration to El. 2036.00

For additional notes see Abut. D Sheet WA-6

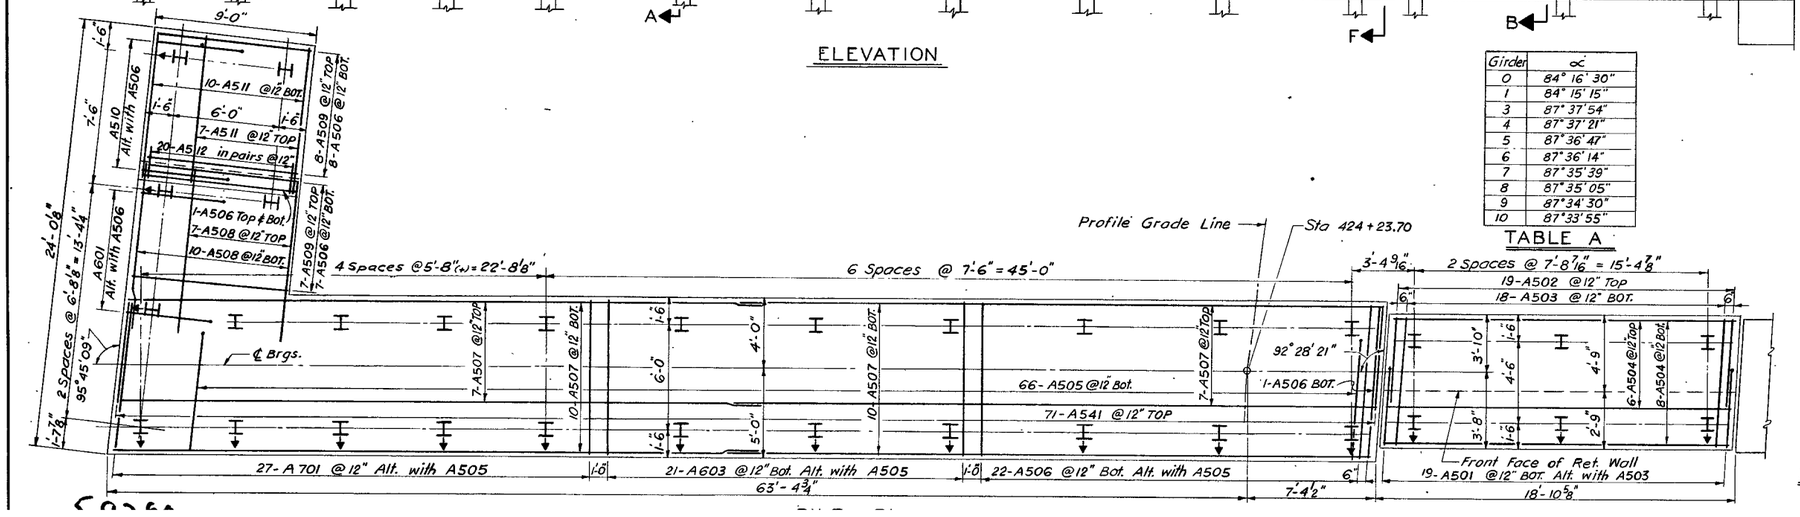

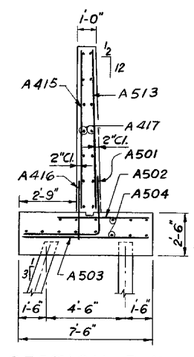

SECTION B-B

107 V 3834

STATE OF NEVADA
DEPARTMENT OF HIGHWAYS 56

WALL STREET OVERPASS
I-1042N & I-1042S
ABUTMENT C

DE LEUW, CATHER & COMPANY
ENGINEERS

SCALE
DESIGNED BY P.K.F.