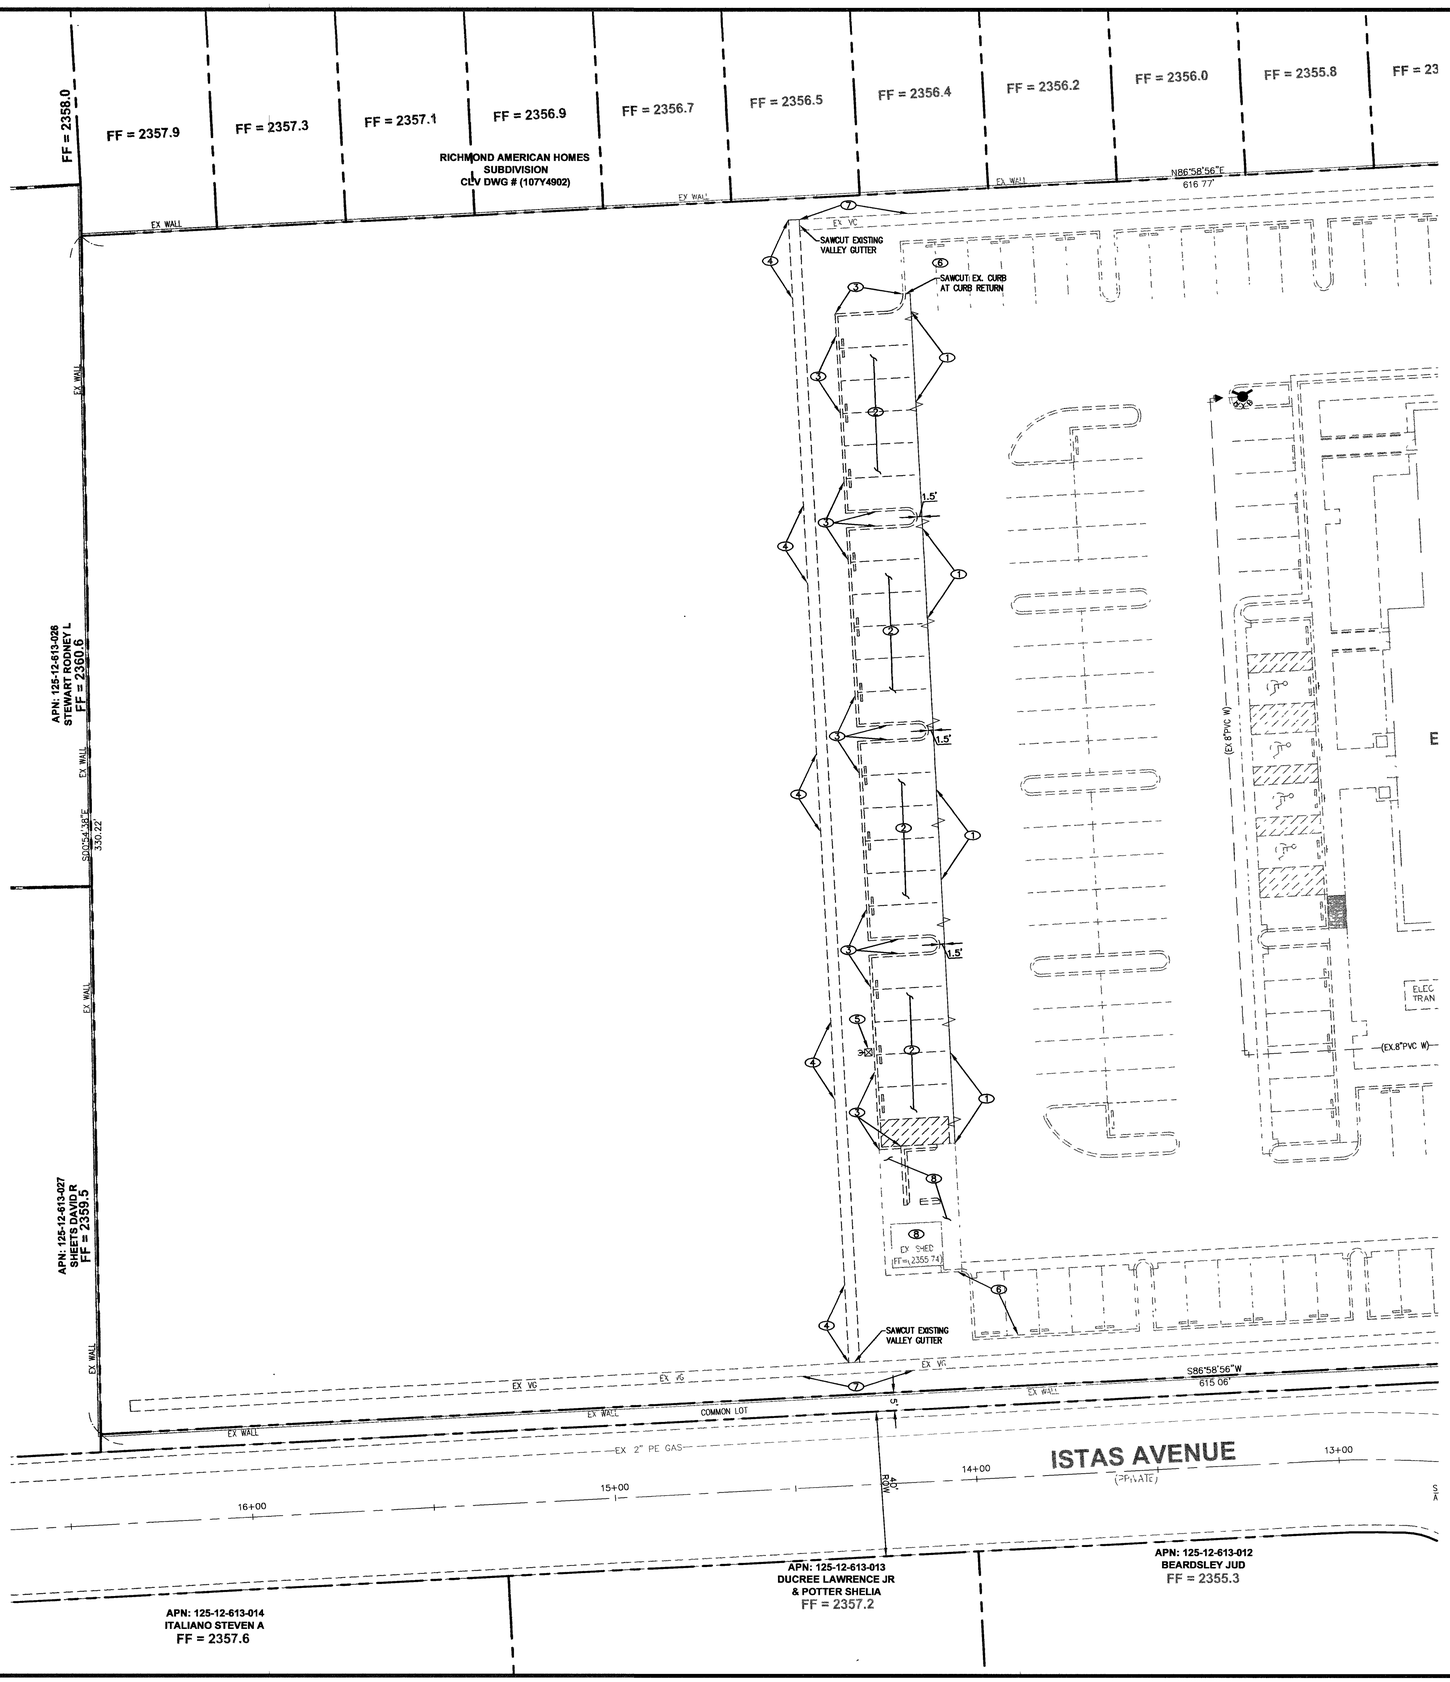

GRAPHIC SCALE

20 0 10 20 40 80

(IN FEET)
1 inch = 20 ft

DEMOLITION NOTES

1. SAWCUT EXISTING AC PAVEMENT 1.5 FEET FROM CURB ISLANDS
2. REMOVE EXISTING AC PAVEMENT AND PARKING BUMPERS
3. REMOVE EXISTING CURB
4. REMOVE EXISTING VALLEY GUTTER
5. EXISTING AREA LIGHT TO BE RELOCATED
6. EXISTING CURB TO REMAIN (PROTECT IN PLACE)
7. EXISTING VALLEY GUTTER TO REMAIN (PROTECT IN PLACE)
8. EXISTING BLDG., CONCRETE AND TRASH ENCLOSURE TO REMAIN (PROTECT IN PLACE)

BENCHMARK

RIVET & PLATE IN CONCRETE CYLINDER SE CORNER OF HORSE & BRADLEY

NAVD 88 ELEV= 2357.81 FEET (718.6631 METERS)
CITY OF LAS VEGAS STATION 8LV90 12C4

BASIS OF BEARING

SOUTH 00°36'51" EAST, BEING THE CENTERLINE OF A PORTION OF THOM BOULEVARD AS SHOWN BY MAP IN THE OFFICE OF THE CLARK COUNTY, NEVADA RECORDER IN FILE 103, PAGE 73 OF PARCEL MAPS.

DISCLAIMER NOTE:

UTILITY LOCATIONS SHOWN HEREON ARE APPROXIMATE ONLY. IT SHALL BE THE CONTRACTOR'S RESPONSIBILITY TO DETERMINE THE EXACT HORIZONTAL AND VERTICAL LOCATION OF ALL EXISTING UNDERGROUND AND OVERHEAD UTILITIES PRIOR TO COMMENCING CONSTRUCTION. NO REPRESENTATION IS MADE THAT ALL EXISTING UTILITIES ARE SHOWN HEREON. THE ENGINEER ASSUMES NO RESPONSIBILTY FOR UTILITIES NOT SHOWN OR UTILITIES NOT SHOWN IN THEIR PROPER LOCATION.

AVOID CUTTING UNDERGROUND UTILITY LINES IT'S COSTLY.
Call before you Dig.
1-800-227-2600
UNDERGROUND SERVICE (USA)

AVOID HITTING OVERHEAD POWER LINES. IT'S COSTLY
CALL BEFORE YOU CRANE
1-702-227-2929

AVOID HITTING UNDERGROUND TRAFFIC SIGNAL AND STREET LIGHT SYSTEMS. IT'S COSTLY
Call before you UnderGround
1-702-455-7511
CLARK COUNTY TRAFFIC OPERATIONS
AND
1-702-229-6611
FREEWAY AND ARTERIAL SYSTEMS OF TRANSPORTATION

REV. #	BY	DATE	DESCRIPTION	APP

REVISION APPROVAL BLOCK

SCALE: 1"=20'
DRAWN BY: CM
DESIGNED BY: CM
CHECKED BY: BGD
DATE: 1/18/07
JOB NO: 47-107

CORPORATION OF THE PRESIDING BISHOP
50 EAST NORTH TEMPLE STREET
SALT LAKE CITY, UTAH 84150
TEL: (801) 240-3073

5230 W. Patrick Lane
Suite # 140
Las Vegas, NV 89118
phone: 702.456.4664
fax: 702.456.4919
INTEGRITY ENGINEERING

GILCREASE MEETING HOUSE PARKING LOT ADDITION

DEMOLITION PLAN

PROFESSIONAL ENGINEER - STATE OF NEVADA
TIMOTEO S. MORENO
EXP. 12-31-07
CIVIL
No. 10361
1-18-07

SHEET
C2.01
3 OF 6 SHEETS

DRAWING NO.
107V3867-P

H#18756