SITE PLAN

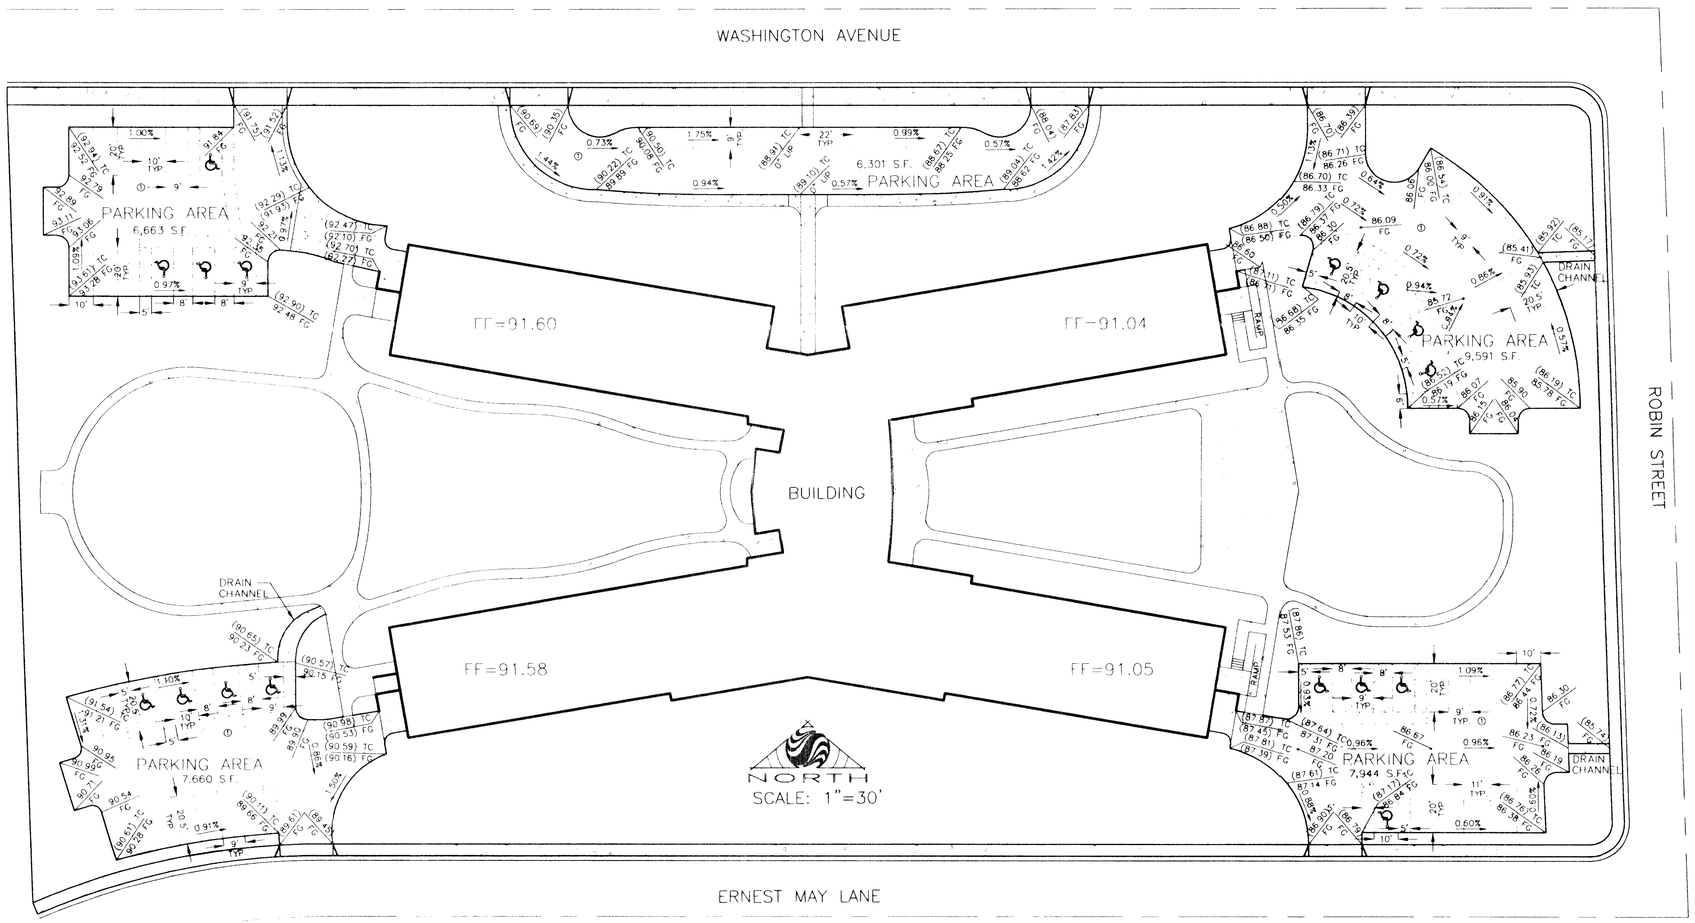

NOTES:

1. DEMOLISH AND REPLACE EXISTING PAVEMENT, MATCH SPOT ELEVATIONS AND SLOPES ON PLAN
2. ALL CURBING TO REMAIN IN PLACE, PROTECT FROM DAMAGE
3. EXCAVATE AND REMOVE TOP 4" OF SUBGRADE, REPLACE WITH TYPE II
4. COMPACT SUBGARDE TO 90% M.D.D
5. RE-STRIPE AS SHOWN ON PLAN
6. ALL WORK SHALL CONFORM TO CLARK COUNTY UNIFROM STANDARD SPECIFICATIONS

NO	DESCRIPTION	DATE	APPD

The Contractor shall verify and be responsible for all dimensions. DO NOT scale the drawing - any errors or omissions shall be reported to Stantec without delay. Drawings and specifications as instruments of service are the property of Stantec. Reproduction or use for any purpose other than that authorized by Stantec is prohibited.

DATE	
BY	JOE A. HALN
DRAWN BY	
DESIGNED BY	
CHECKED BY	
ADA CHECKED	
JOB NO	
SCALE	1"=30'

Copyright Reserved

Stantec Consulting, Inc.
7251 W. Charleston Blvd.
Las Vegas, Nevada, U.S.A.
89117
Tel. (702) 258-0115
Fax. (702) 258-4956
www.stantec.com
Stantec

HARRY LEVY GARDENS

PAVED PARKING AREAS

SITE AND GRADING PLAN

SHEET
C1
3 OF 4

64933