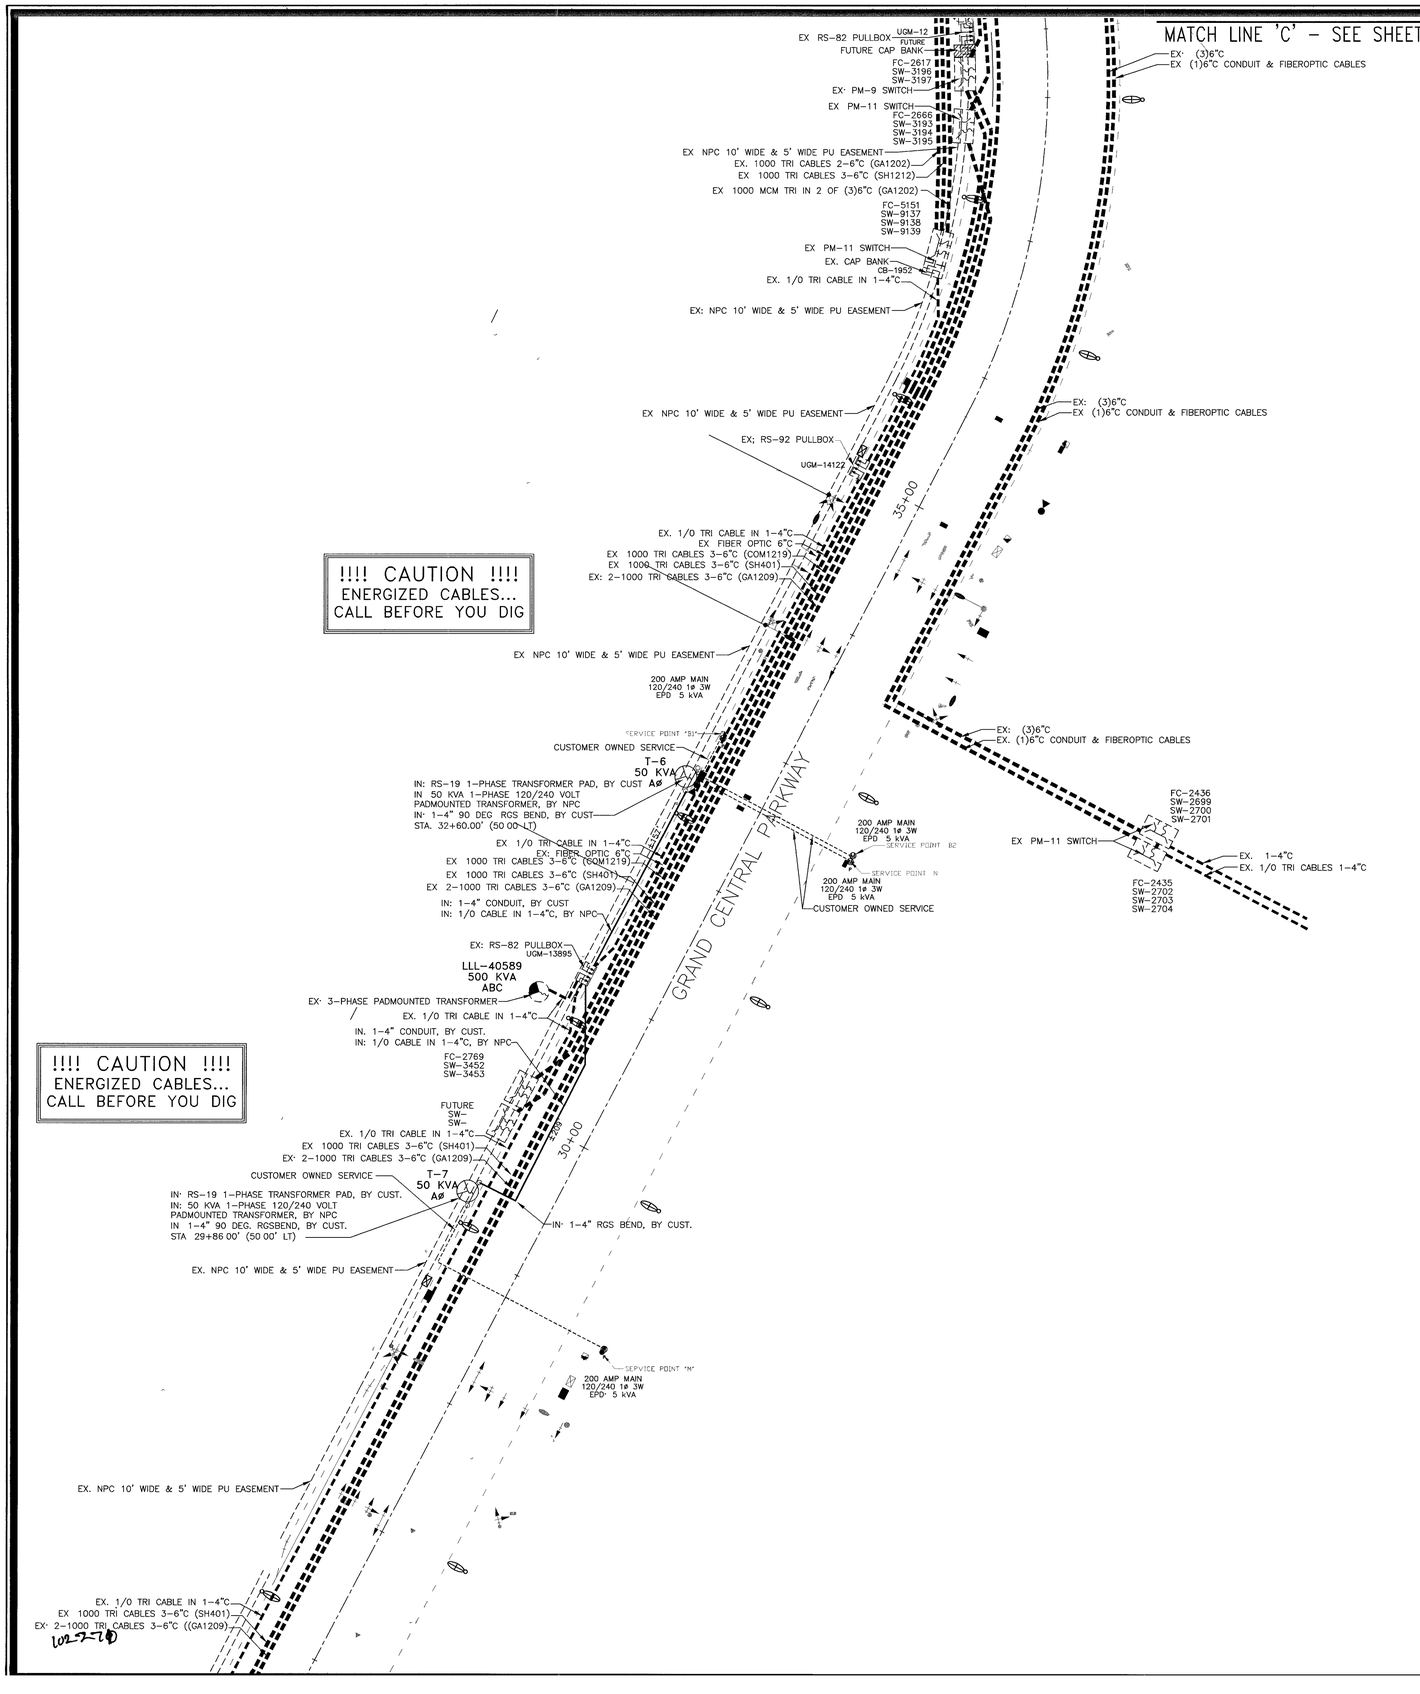

CITY OF LAS VEGAS PERMIT REQUIRED*

CONTACT CLV LAND DEVELOPMENT (229-6371)
CLV CONSTRUCTION SERVICES MUST BE NOTIFIED 24 HOURS PRIOR TO COMMENCING CONSTRUCTION (229-6337)

*NPC INSPECTOR MUST BE NOTIFIED BY FAX 48 HOURS PRIOR TO COMMENCING CONSTRUCTION & WILL VERIFY CITY PERMIT FOR WORK DONE IN STREETS OR SIDEWALK.
FAX PERMIT TO:
LAS VEGAS NORTH: 657-4354
LAS VEGAS SOUTH (HENDERSON): 558-4740
LAS VEGAS SOUTH (SPRING VALLEY): 252-4828

N

T,R,S: 2061-33
APN: 139-33-

PURPOSE OF PROJECT:
PROVIDE CONSTRUCTION CLEARANCE TO A NEW STREET WIDENING PROJECT

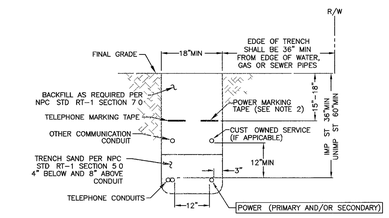

TRENCH DETAIL
NPC U G STD RT-12 (REV 4/8/02)
(RESIDENTIAL AND COMMERCIAL)

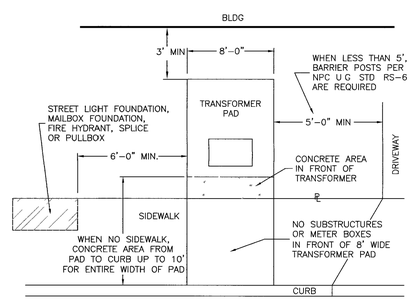

COMMERCIAL TRANSFORMER LOCATION DETAIL
NPC U G STD RS-5

CIVIL LINETYPE LEGEND

	PROPOSED	EXISTING
CENTERLINE		
PROPERTY LINE/ROW		
CURB		
EDGE OF PAVEMENT		
EDGE OF SIDEWALK		
SEWER LINE *	8"S	8"S
WATER LINE *	8"W	8"W
GAS LINE *	2"G	2"G
TELEPHONE LINE *	TEL	TEL
CABLE TV LINE *	CATV	CATV
STORM DRAIN LINE *	12"SD	12"SD
FIRE HYDRANT		
STREET LIGHT		
STREET LIGHT SERVICE		

* LINETYPES UTILIZED WHERE CONFLICT OCCURS WITH NPC FACILITIES

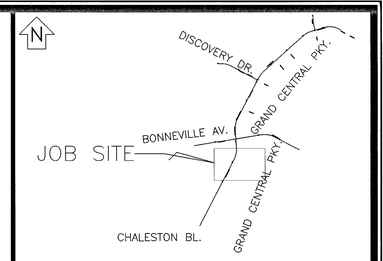

VICINITY MAP
(NOT TO SCALE)

EVERY EFFORT HAS BEEN MADE TO IDENTIFY ALL NPC FACILITIES. THE CUSTOMER SHALL CONFIRM THE EXISTENCE AND LOCATION OF THESE FACILITIES.

AVOID HITTING OVERHEAD POWER LINES IT'S COSTLY

CALL 1-702-227-2929

AVOID CUTTING UNDERGROUND UTILITY LINES IT'S COSTLY

Call before you Dig.

1-800-227-2600
UNDERGROUND SERVICE (USA)

REVISIONS

NO.	DESCRIPTION	DATE	G.A.

TYPE OF EASEMENT:
- AERIAL ☐
- STANDARD ☐
- R/W-31 ☐
- UNDERGROUND ☐
- AS BUILT UNDERGROUND ■
- R.O.E./R/W-5-COM ☐
- 3rd PARTY ☐
- UNDERGROUND BY EXHIBIT ☐
- (N-DOT) PERMIT ☐
- (BLM) PERMIT ☐
- RAILROAD-UPRR-PERMIT ☐
- SO. NEVADA WATER PERMIT ☐
- NOT REQUIRED ☐
- Misc. Info ☐

JPA NOTES:
- EMBARQ CONTACT: N/A
- PHONE NUMBER: N/A
- DATE OF CONTACT: ____
- ____ TO SET NEW POLES
- ____ TO STAKE NEW POLES
- ____ TO PROVIDE ____ POLES
- ____ FT. CLASS ____
- ____ FT. CLASS ____
- ____ FT. CLASS ____
- ____ TO DIG POLE HOLES
- ____ TO REMOVE EX. POLES

JPA#: N/A

NPC INFORMATION:
- COORDINATOR: JAKE DE GUZMAN
- PHONE: 657-4337
- DESIGNER: JAKE DE GUZMAN
- DCA: N/A
- INSPECTOR: 378-3725
- STAND BY: 657-4117,657-4116,657-4118
- DISTRICT: LAS VEGAS

CUSTOMER INFORMATION:
- APPLICANT: CITY OF LAS VEGAS
- ENGINEER: PARSONS ENG'G.
- CONTACT: CLV – JOHN RIDILLA
- APPROVAL DATE: ____

GOVERNMENT INFORMATION:
- AGENCY: CITY OF LAS VEGAS
- APPROVAL DATE: ____

NEVADA POWER COMPANY

107V4782-NPC

GRAND CENTRAL PARKWAY
GRAND CENTRAL PKY. –
BONNEVILLE TO OGDEN

PROJ. ID: 184290	SCALE: 1" = 50'
SHEET #: 4 OF 5	DATE: 09/05/2006