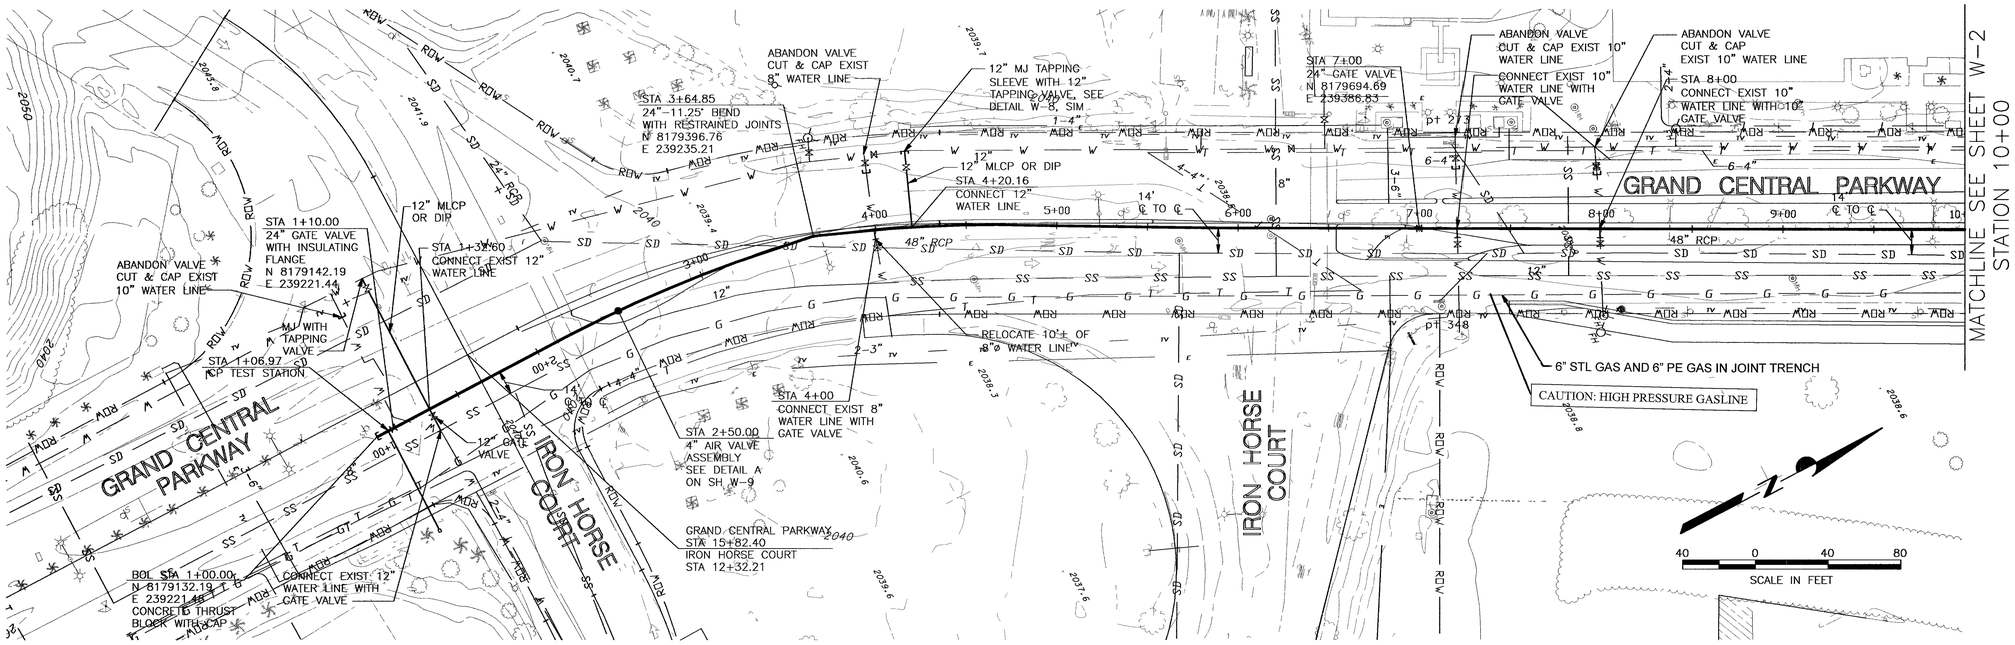

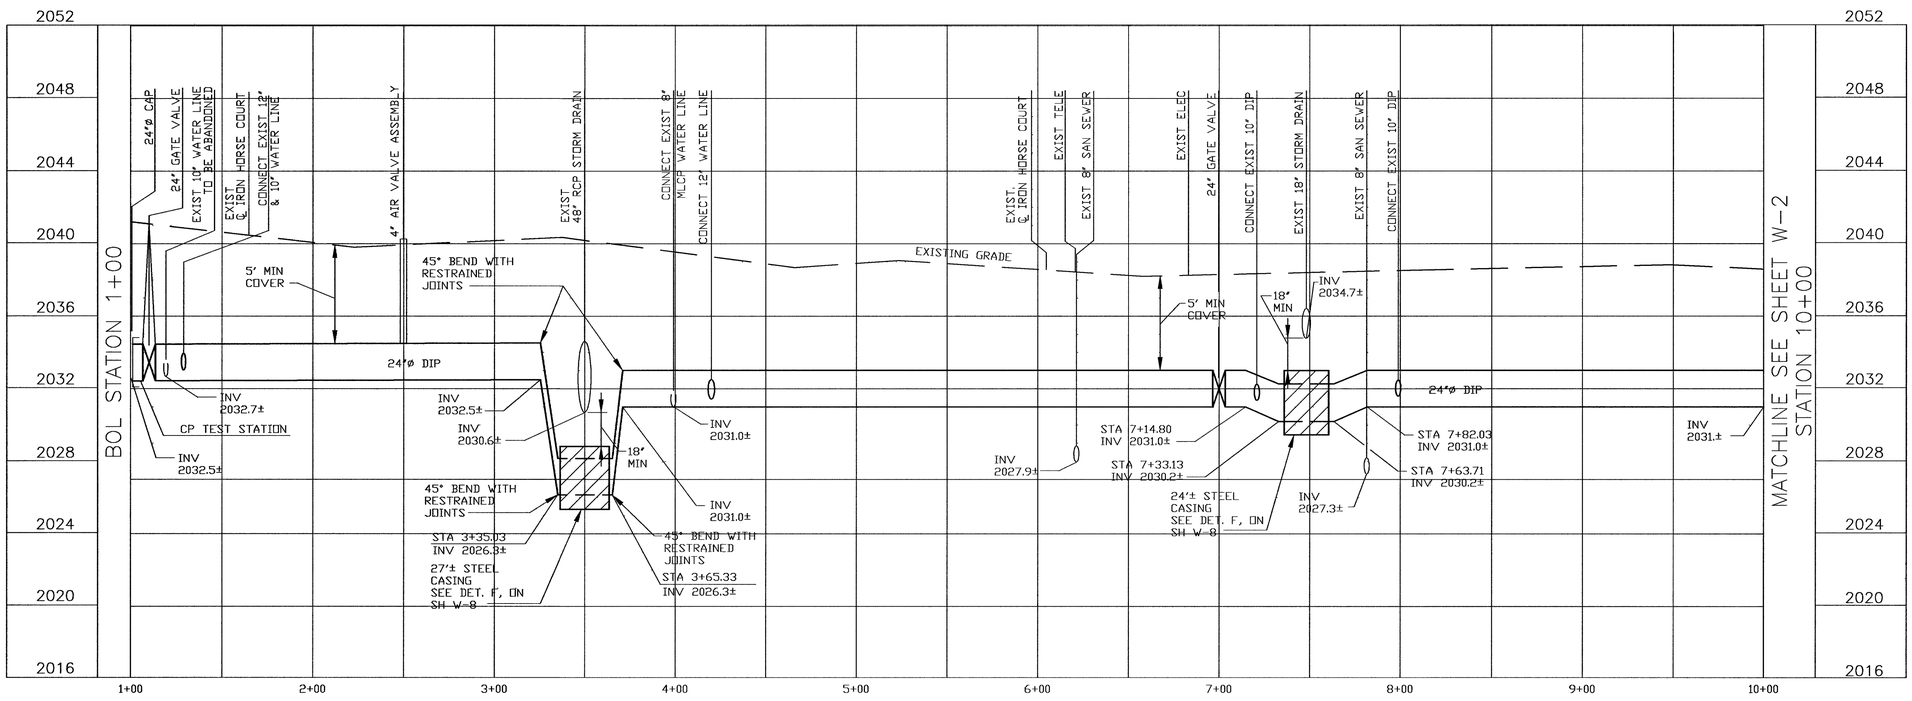

LVVWD DATE

No.	DATE	DESCRIPTION	BY

REVISIONS

SCALE (H): 1"=40' | DESIGNED BY: XXX | PROJECT No. 10T4782
SCALE (V): N/A | CHECKED BY: XXX | DATE: FEBRUARY 2007

PB PARSONS BRINCKERHOFF

CITY OF LAS VEGAS NEVADA

DEPARTMENT OF PUBLIC WORKS

DOWNTOWN CONNECTOR BUS RAPID TRANSIT PROJECT
GRAND CENTRAL PARKWAY WIDENING
WATER LINE PLANS

REGISTERED PROFESSIONAL ENGINEER STATE OF NEVADA
JILL A. REILLY
Exp 12/31/07
CIVIL
No. 11983

DRAWING No. W-1 | 54

10T4782