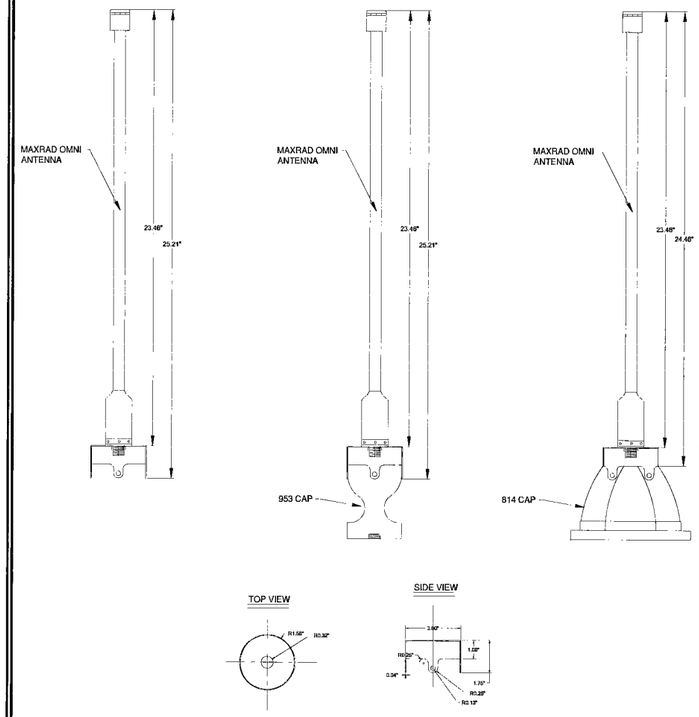

SCALE: N.T.S.

STREET LIGHT ADAPTER

K

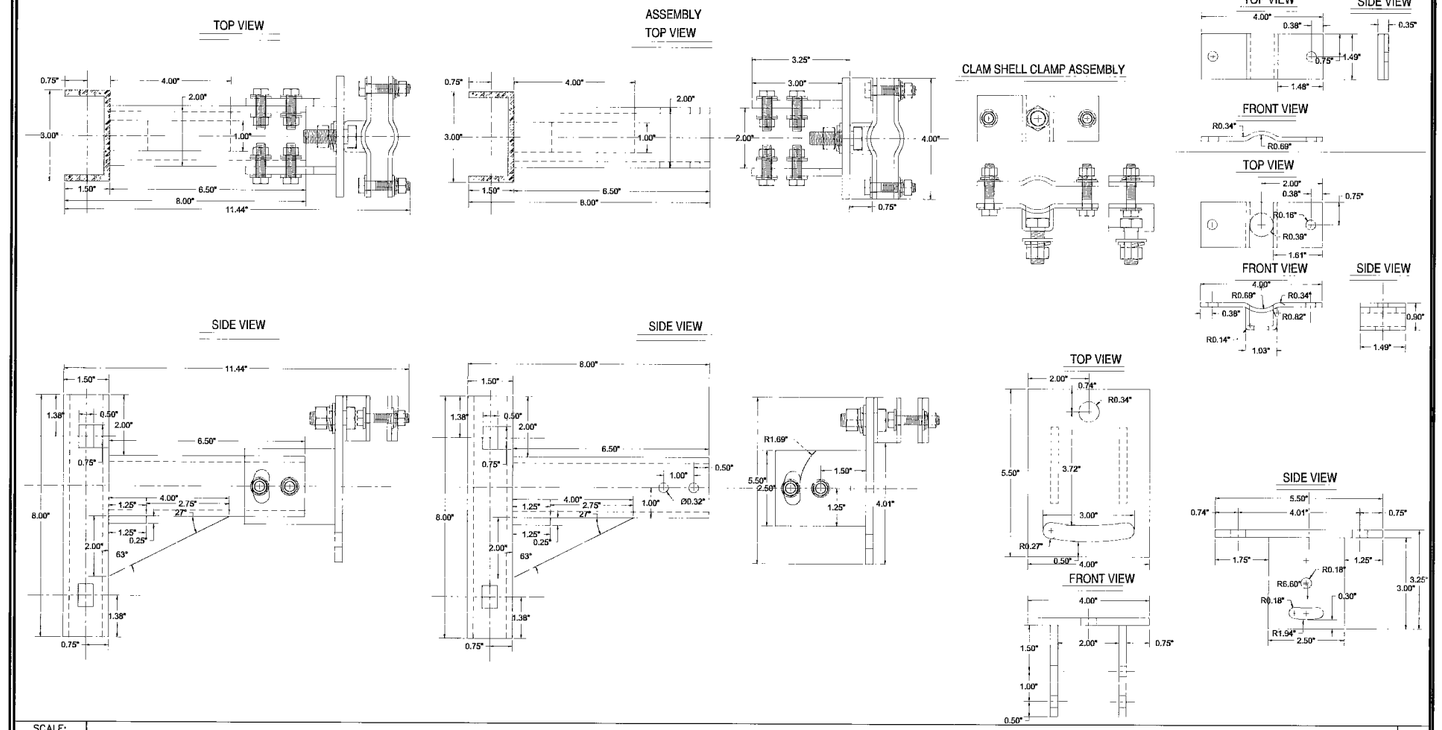

SCALE: N.T.S.

STR.-ANTENNA ARM

L

122509

SCALE: N.T.S.

PANEL STREET LIGHT MOUNT

M

NextG Networks of California, Inc.
2216 O'TOOLE AVE.
SAN JOSE, CALIFORNIA 95131
PHONE: (408) 954-1580

PROJECT INFORMATION:

SPR1009NV-SUMN037
LAS VEGAS, NV 89117

CURRENT ISSUE DATE:

03/12/2010

PERMIT SUBMISSION:

REV.:	DATE:	DESCRIPTION:	BY:

PLANS BY:

NextG Networks of California, Inc.

REP:

COMMENTS:

H# 37516
DWG# 10745399-TEL

SHEET TITLE:

TYPICALS 3

SHEET NUMBER: **6**

REVISION: **6 OF 6**