NO.	Δ	R	T	L
1	180°00'00"	1.50'	∞	4.71'

1" = 40' HORIZ. 1" = 2' VERTIC.

THOMAS T. BEAM
3 - 39 - 02

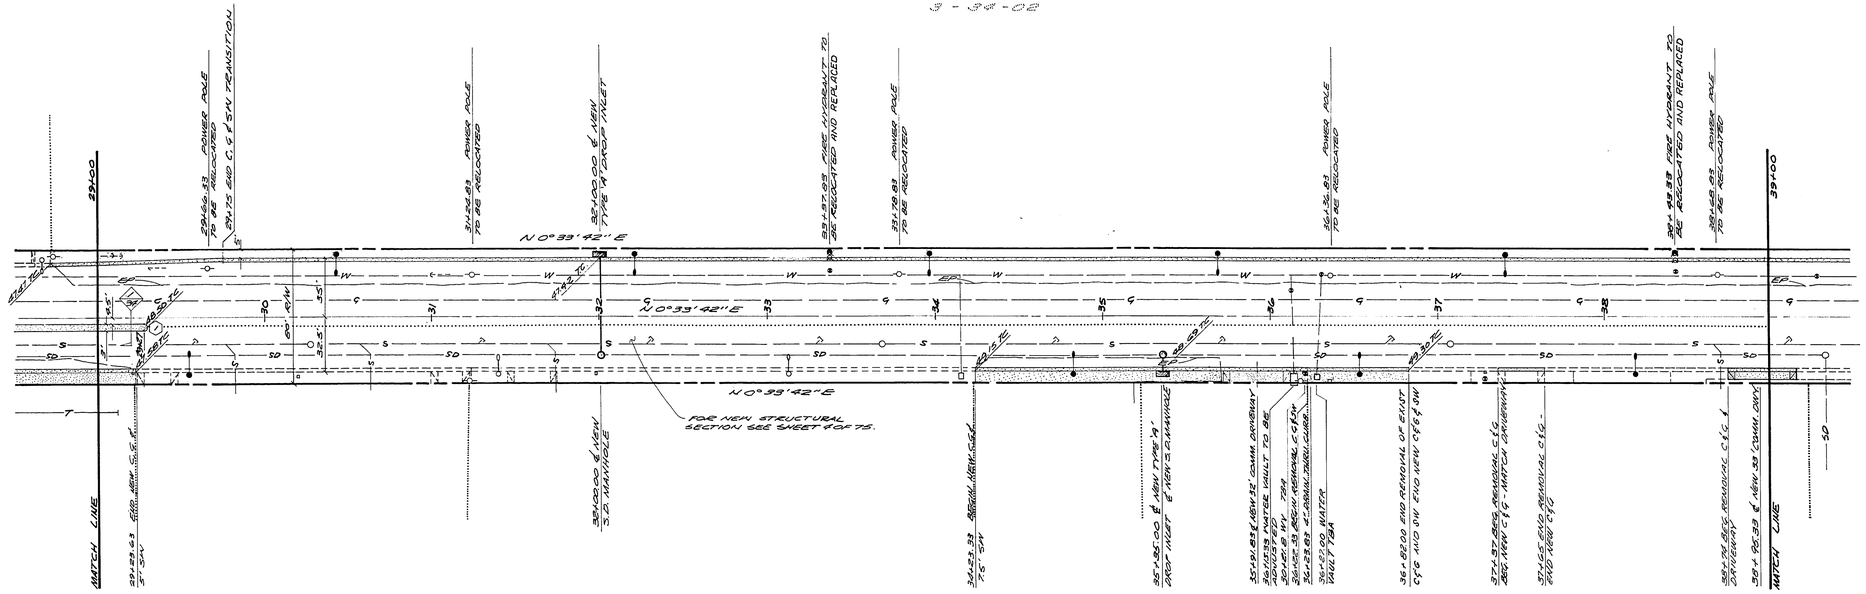

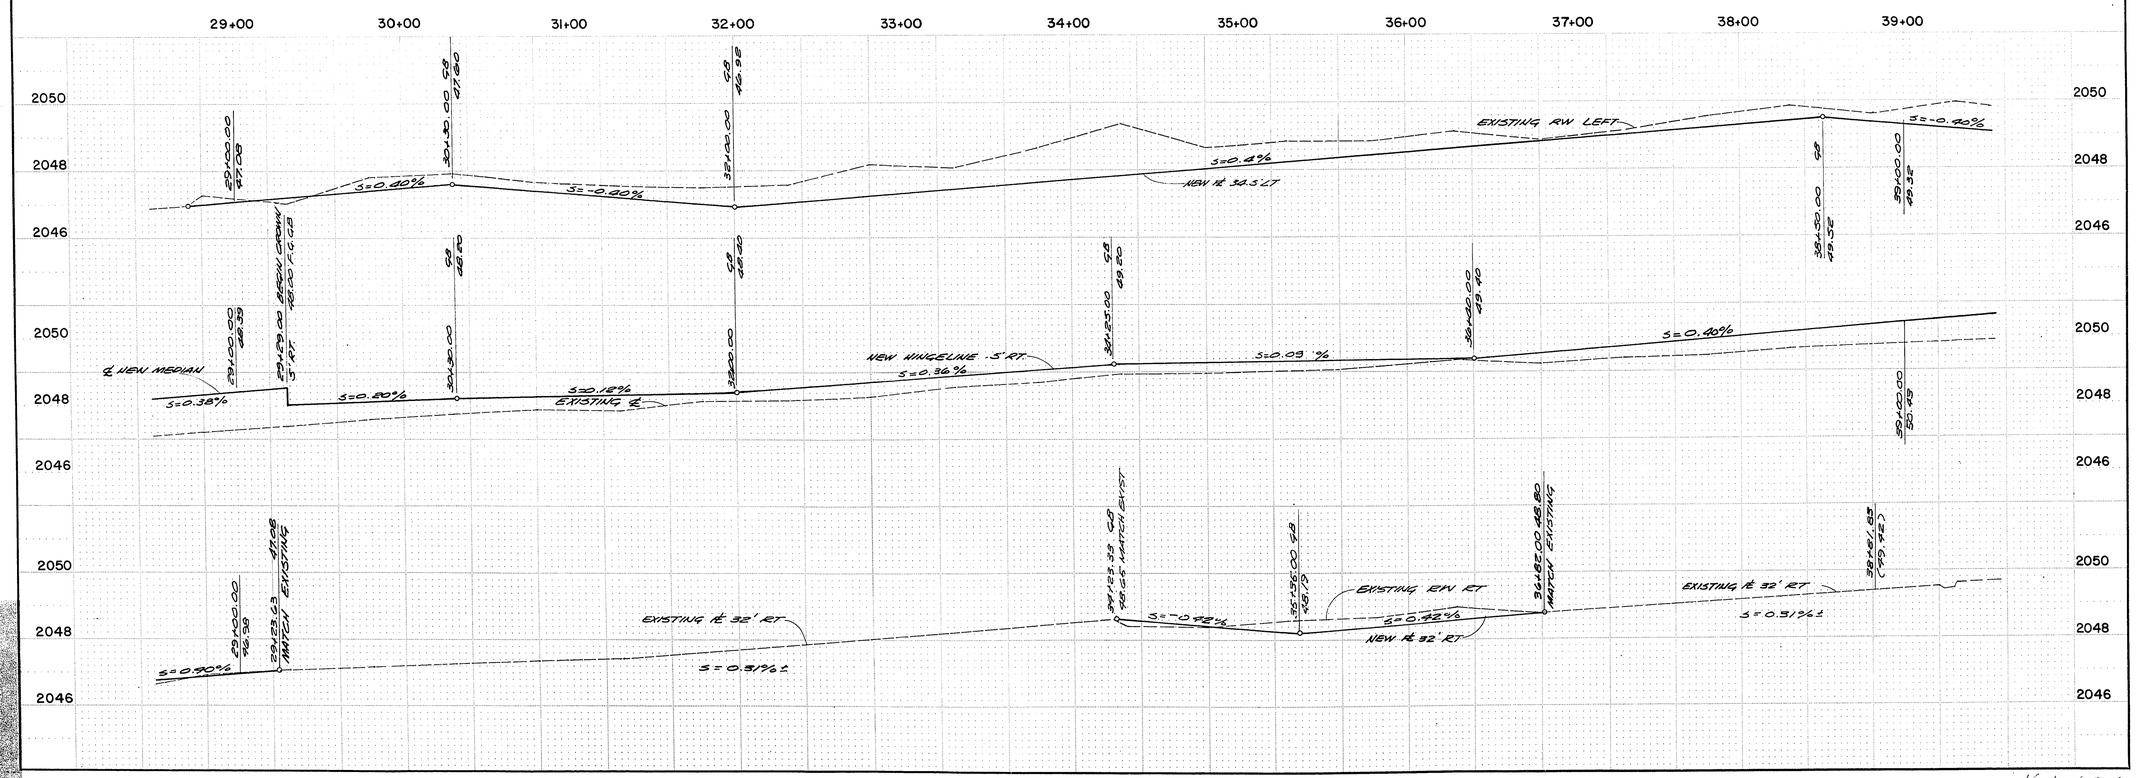

REVISIONS

NO.	DESCRIPTION/DATE	BY

CERTIFICATE OF PROFESSIONAL ENGINEER — STATE OF NEVADA — CIVIL — 4-06-05088

1/24/84

SPARKS, NEVADA
LAS VEGAS, NEVADA
SEATTLE, WASHINGTON
incorporated
SRI
ENGINEERS/PLANNERS

CITY OF LAS VEGAS
HIGHLAND DRIVE
CHARLESTON BOULEVARD TO CAREY AVENUE

PLAN AND PROFILE
29+00 TO 39+00

JOB NO. 2-0241-004-821
DESIGNED DFP
DRAWN TAM, PBW & SLE
COMP.
CHECKED
DATE DECEMBER, 1982

8

8 OF 75 SHEETS

14-L. 1-7 107-V856A